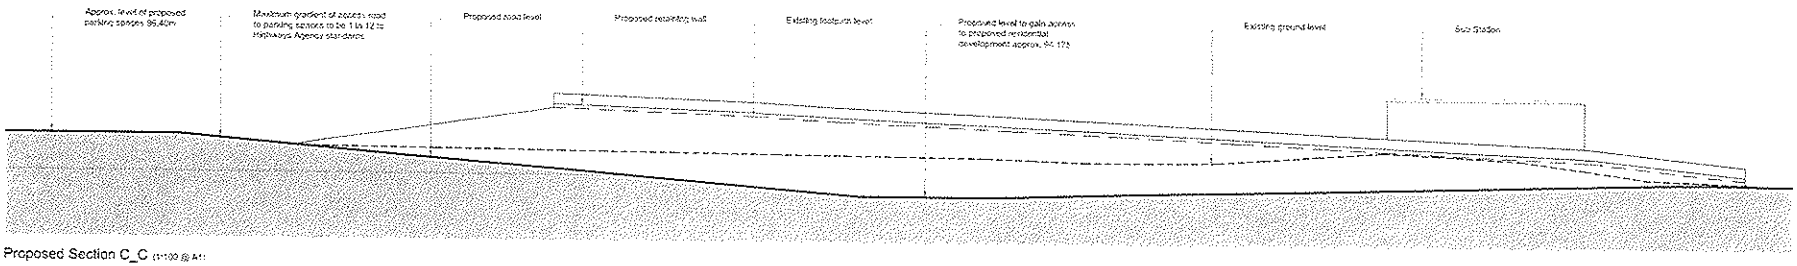

Proposed Section C_C (1:100 @ A1)

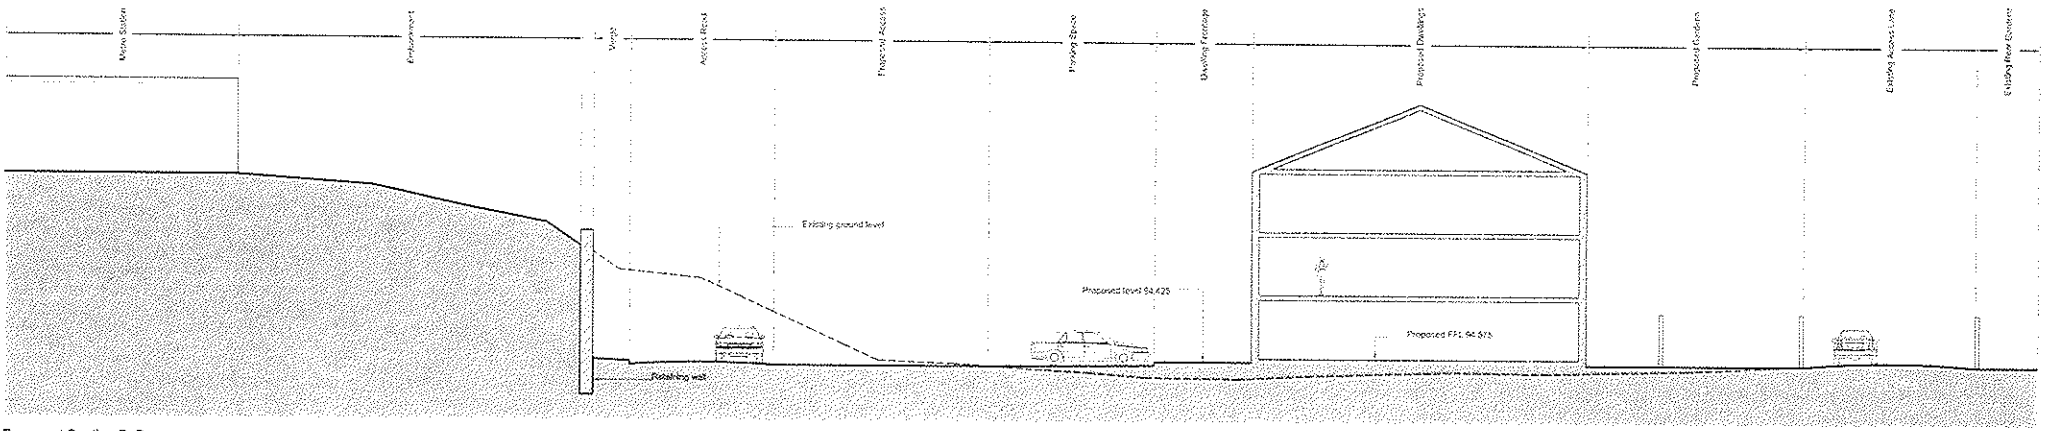

Proposed Section B_B (1:100 @ A1)

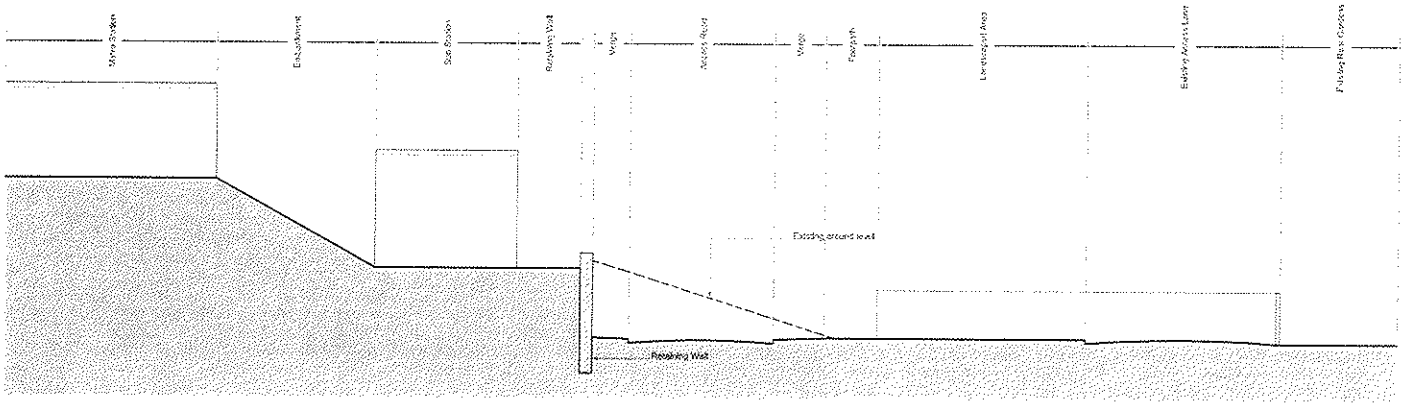

Proposed Section A_A (1:100 @ A1)

Rev.A - 6th September 2010
Site section revised and additional sections added. Site section location shown on G38 (05) 03 Rev. A.

project
Site off Poppythorn Lane, Prestwich

title
Proposed Site Sections

no.
G38 (05) 04 Rev. A

scale
Refer to tags

date
June 2010

client
Mr Frank Hall

Item 3 - 52820