


METROLINK CAR PARK (PARK & RIDE), STANLEY RD, WHITEFIELD TEMPORARY CLOSURE PLAN

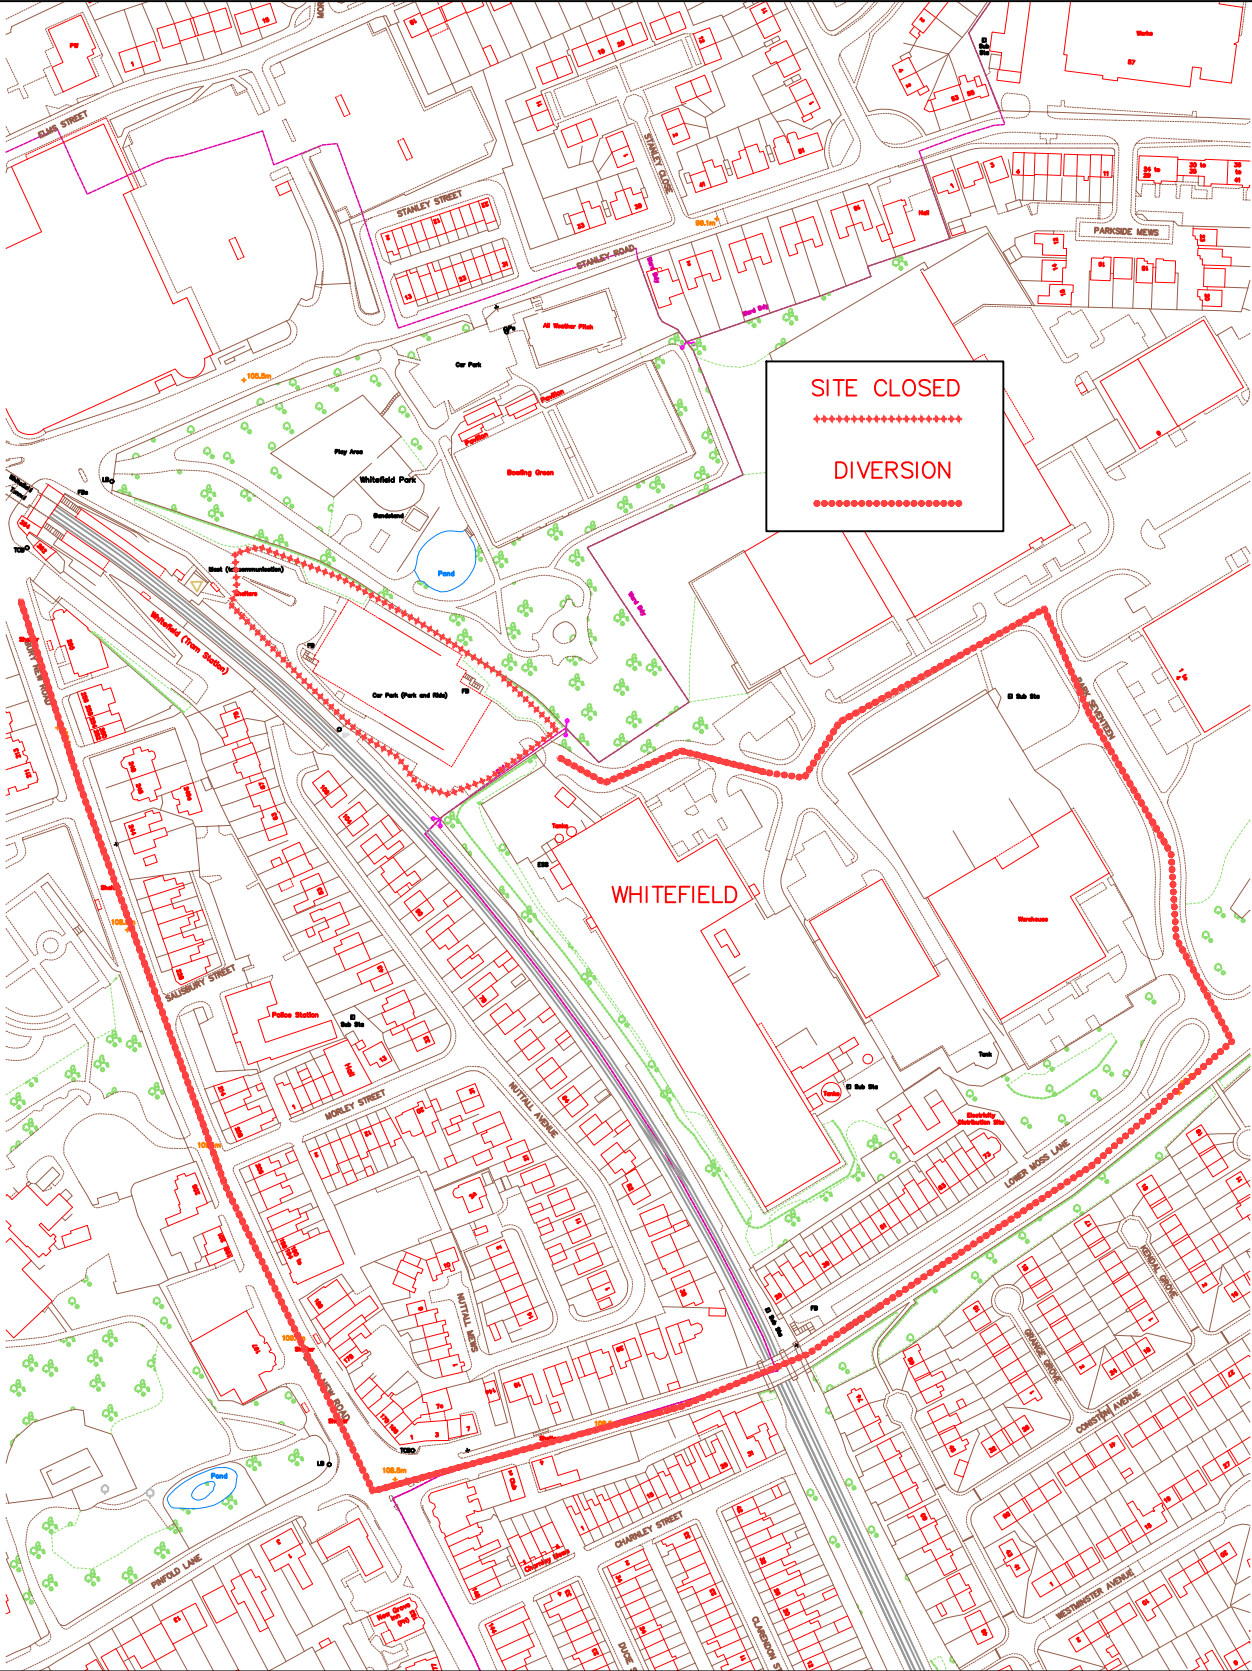

© Crown Copyright and database right 2021. Ordnance Survey 100023063

PLAN TM9152
 DATE 14.06.21
 DRAWN JG
 SCALE NTS

PHOTOGRAPHIC COPY LIABLE TO DISTORTION IN SCALE

DEPARTMENT OF OPERATIONS

3 Knowsley Place
Duke Street,
BURY BL9 0EJ

Tel: 0161 253 5353

