PLAN REFERRED TO

SCALE LIABLE TO DISTORTION IF PHOTOCOPIED OR SCANNED

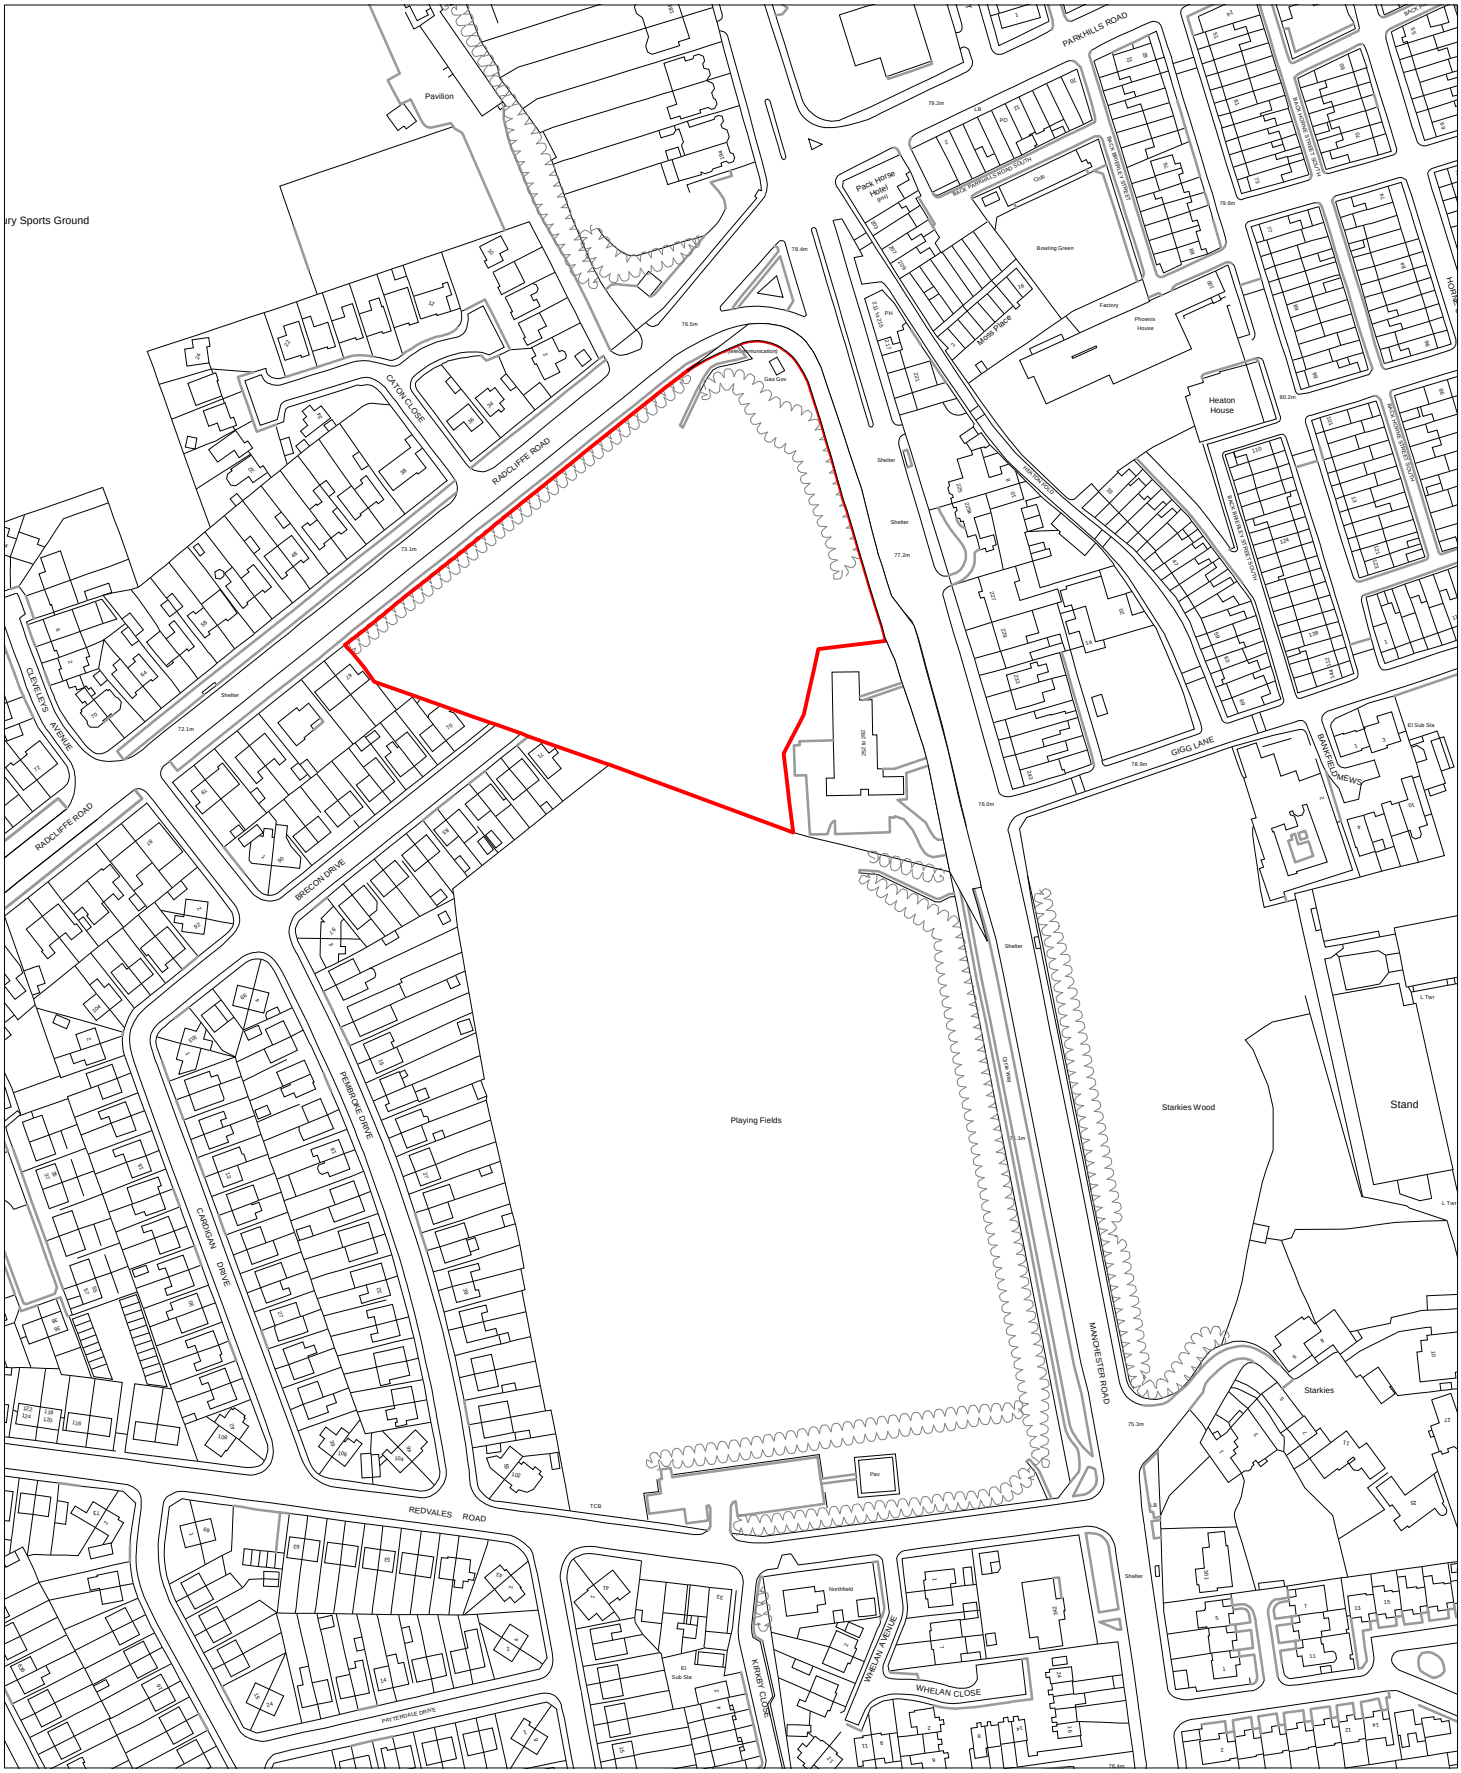

PLAN Redvales Playing Field Bury

SCALE 1:2500

DRAWN BY MB

DATE 02/08/2022

Business, Growth & Infrastructure

Land & Property

3 Knowsley Place
Duke Street,
Bury, BL9 0EJ

Tel. 0161 253 5995

Bury COUNCIL

(C) Crown Copyright and database right 2022 Ordnance Survey 100023063