


PLAN REFERRED TO

Scale liable to distortion if photocopied or scanned

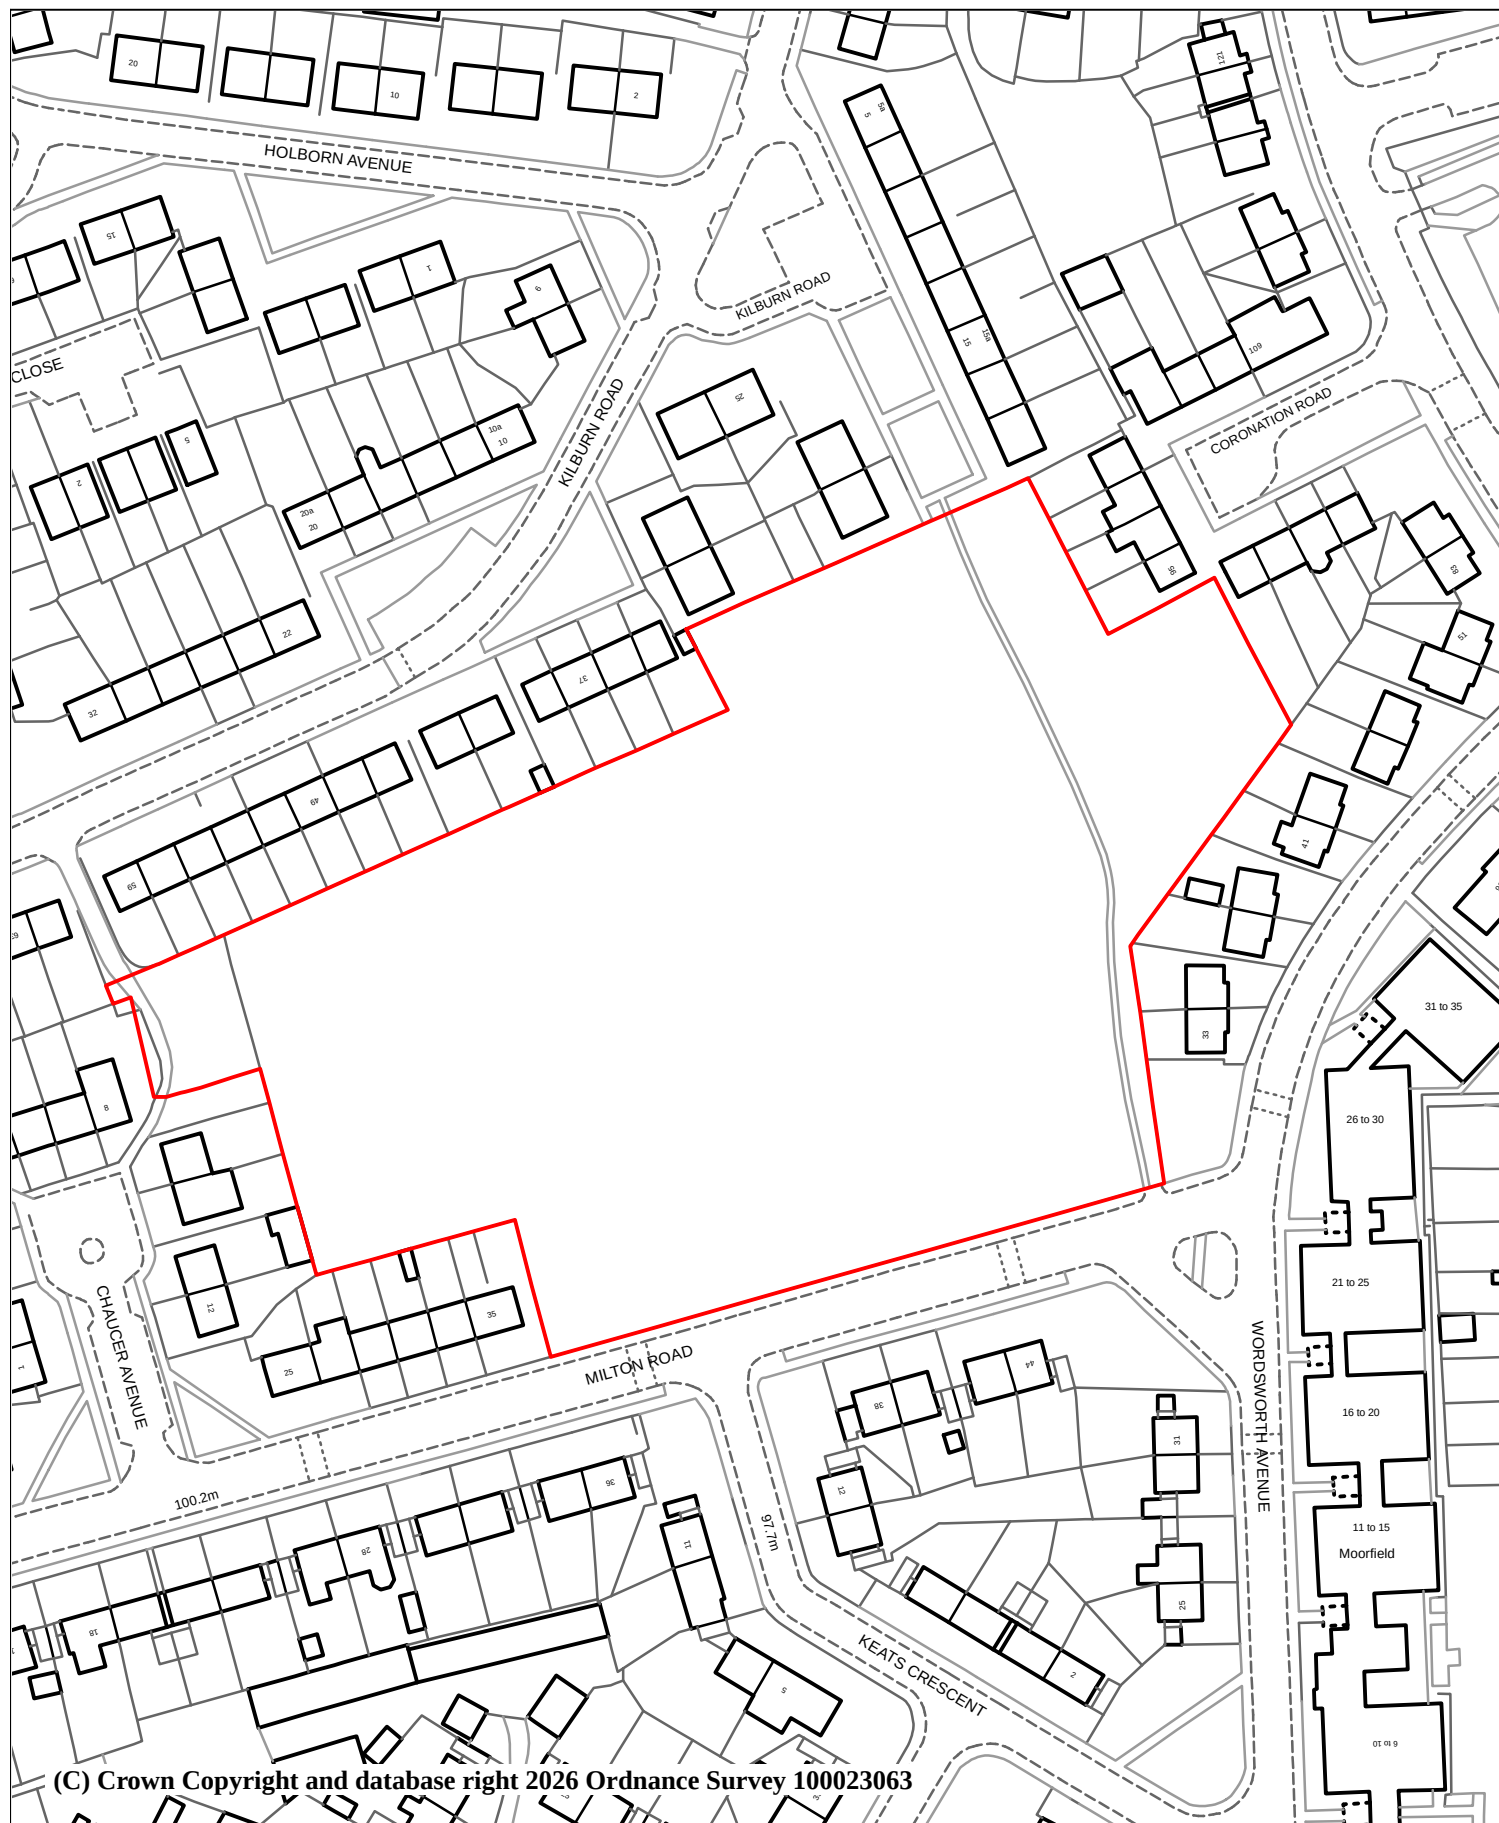

PLAN

Land at Milton Road
Radcliffe
M26 3RD
1:1250
MB
25/08/2026

SCALE

DRAWN BY

DATE

Directorate of Place

Land & Property

3 Knowsley Place
Duke Street,
Bury, BL9 0EJ
email: property@bury.gov.uk

Bury
COUNCIL