


VIEWPORT 1 - GENERAL ARRANGEMENT
SCALE 1:200

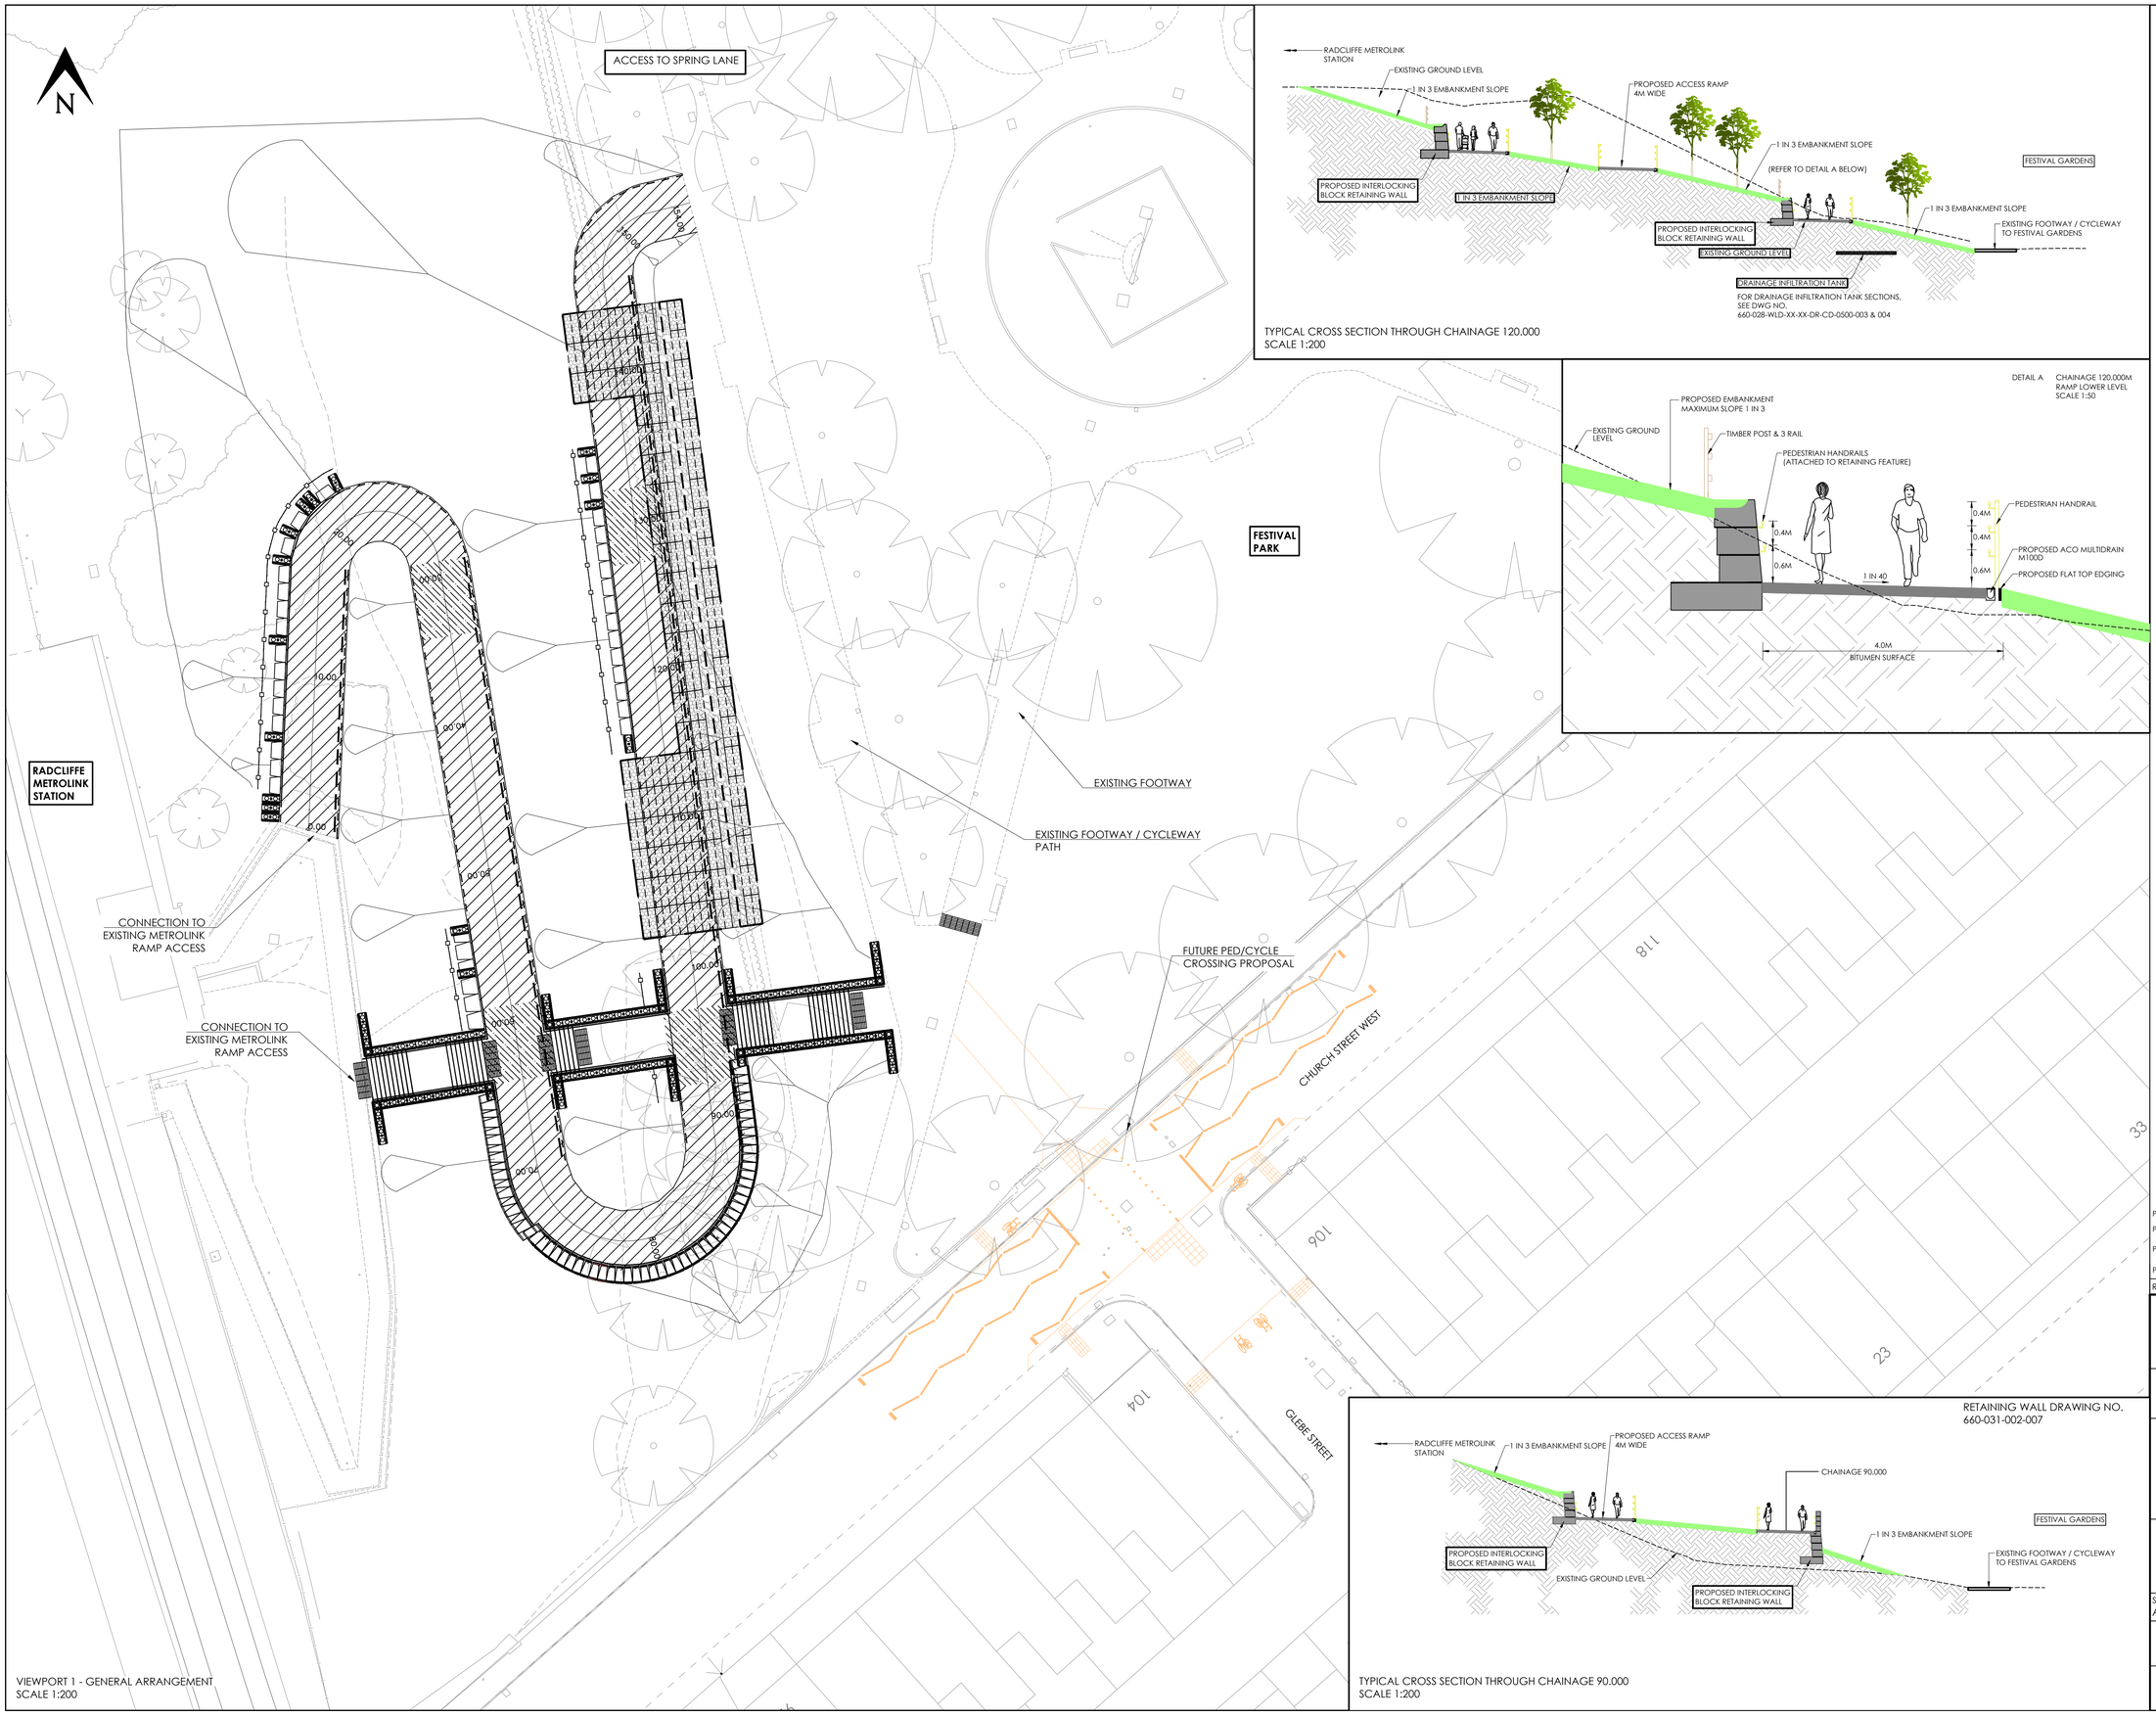


TYPICAL CROSS SECTION THROUGH CHAINAGE 120.000
SCALE 1:200




**NOTES : GENERAL**

1 ALL DIMENSIONS ARE STATED IN MILLIMETRES UNLESS NOTED OTHERWISE.
2 ALL LEVELS ARE STATED IN METRES
3 DO NOT SCALE. PLEASE REFER ANY QUERIES TO THE PROJECT MANAGER / SUPERVISOR.
4 THIS DRAWING IS TO BE READ IN COLOUR.

**NOTES : SERIES 100 - GENERAL ARRANGEMENT**

1 FOR THE REQUIREMENTS OF TREE FELLING OR TREE MITIGATION MEASURES REFER TO DRAWING NUMBER 660-028-WLD-XX-XX-DR-CH-3000-001.

**KEY : SERIES 100 - GENERAL ARRANGEMENT**

**KEY : SERIES 300 - FENCING**

- PROPOSED PEDESTRIAN HANDRAIL
- PROPOSED PEDESTRIAN HANDRAIL (ATTACHED TO RETAINING FEATURE)
- PROPOSED TIMBER & 3 RAIL FENCE

**KEY : SERIES 500 - DRAINAGE**

- PROPOSED ACO MULTIDRAIN M100D
- PROPOSED DRAINAGE ATTENUATION SYSTEM

**KEY : SERIES 1100 - KERBS, FOOTWAYS AND PAVED AREAS**

- PROPOSED FLAT TOP EDGING (LAID FLUSH)
- PROPOSED 4M WIDE FOOTWAY / CYCLEWAY ACCESS RAMP ( MAX. GRADIENT 1IN 20 GRADIENT)
- PROPOSED 4M WIDE FOOTWAY / CYCLEWAY ACCESS RAMP LANDING (5M IN LENGTH)
- PROPOSED HAZARD WARNING PAVING (CORDUROY - BUFF COLOURED)

**KEY : SERIES 2500 - SPECIAL STRUCTURES**

- PROPOSED RETAINING WALL (REFER TO DRAWING NO. 660-028-WLD-XX-XX-DR-C-1700-001 TO 007

RETAINING WALL DRAWING NO.
660-031-002-007




TYPICAL CROSS SECTION THROUGH CHAINAGE 90.000
SCALE 1:200

| REV | DRN | CHK | APP | DATE | DESCRIPTION |
|---|---|---|---|---|---|
| P05 | JK | AMR | ML | 15.10.24 | UPDATED FOLLOWING WLD REVIEW |
| P04 | AMR | ML | MS | 06.09.24 | PROFILE AMENDED RETAINING WALL ELEVATION REMOVED |
| P03 | AMR | ML | MS | 18.08.22 | PEDESTRIAN VISIBILITY ADDED DETAIL A ADDED |
| P02 | AMR | ML | MS | 07.07.22 | ACCESS STEPS ADDED |

Wilde
Consulting Civil & Structural Engineers
ISO 9001 Registered
Brindley Lodge, Adcroft Street, Stockport, Cheshire, SK1 3HS.
www.wildecivil.co.uk
Tel : 0161-474-7479
Fax : 0161-474-7492

Client
BURY COUNCIL

Project
METROLINK ACCESS RAMP RADCLIFFE

Title
GENERAL ARRANGEMENT

| Scale | Drawn | Date | Chkd | Approved |
|---|---|---|---|---|
| AS SHOWN | AMR | 19.05.22 | ML | ML |

Drawing No.
660-028-WLD-XX-XX-DR-CH-0100-001

Revision
P05

Status
FOR INFORMATION

Sheet Size
A1