Northern Western Gateway - Working Areas and Compounds (Sheet 2 of 2)

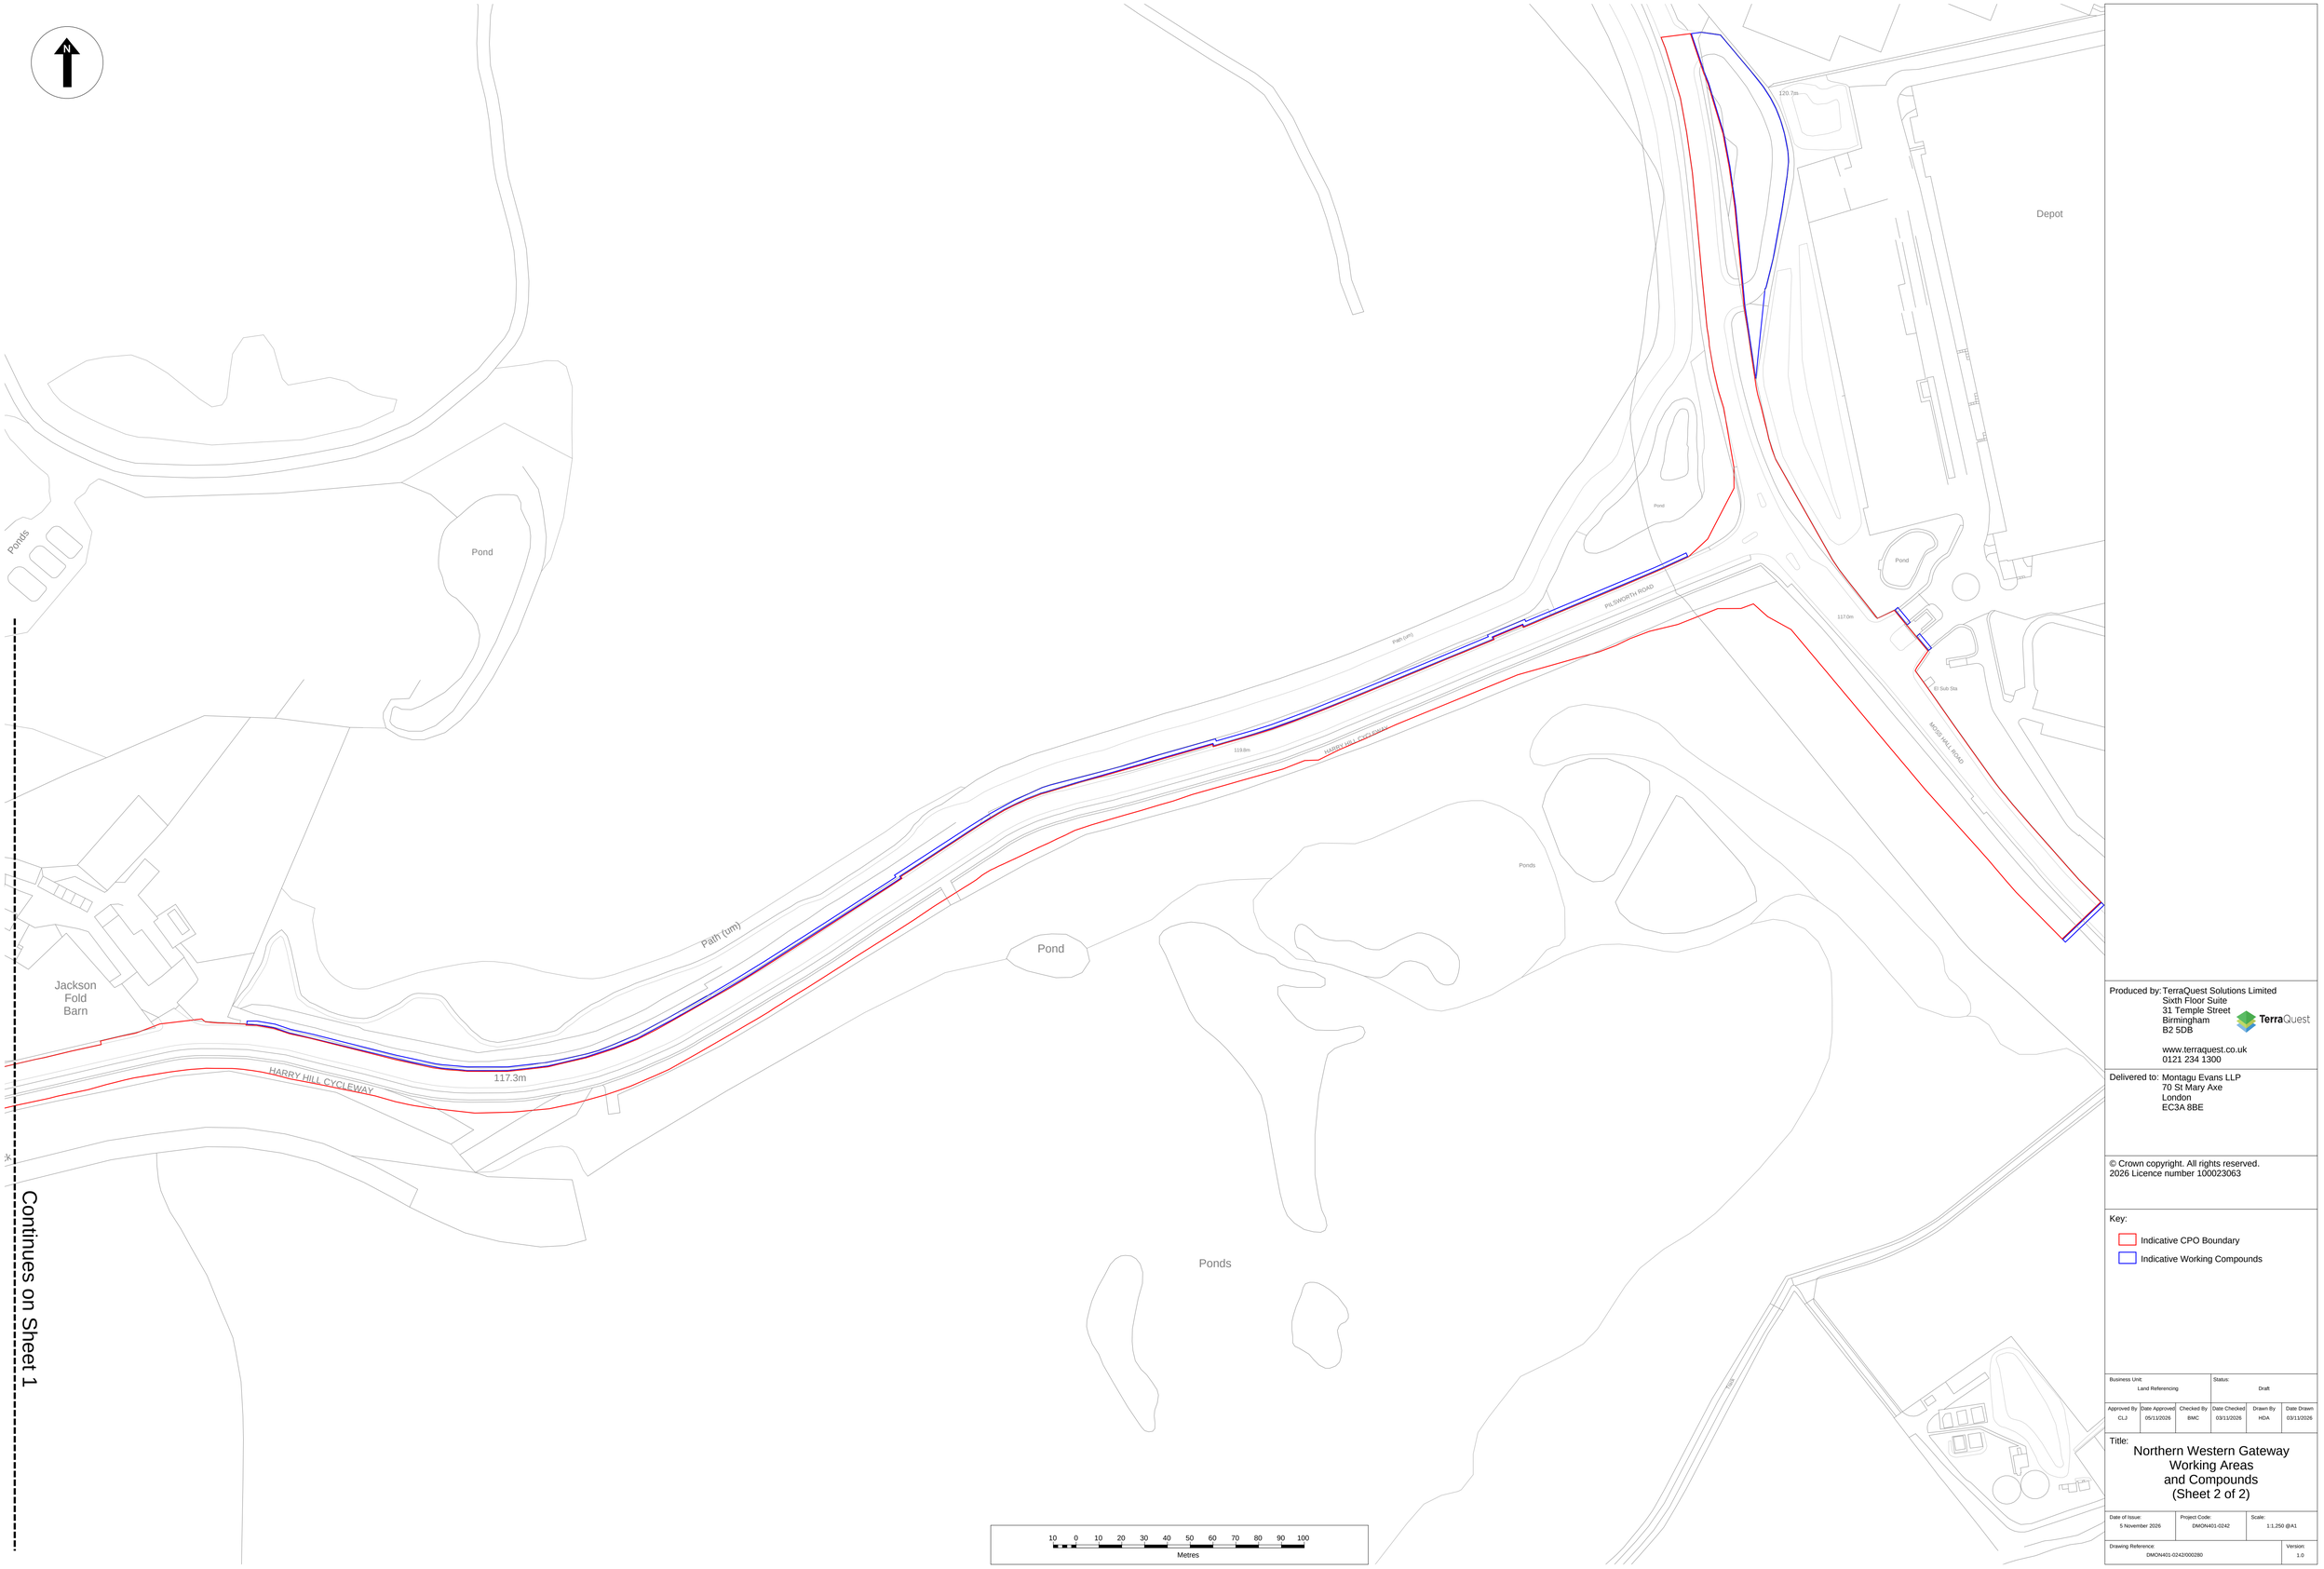

Produced by: TerraQuest Solutions Limited
Sixth Floor Suite
31 Temple Street
Birmingham
B2 5DB

www.terraquest.co.uk
0121 234 1300

Delivered to: Montagu Evans LLP
70 St Mary Axe
London
EC3A 8BE

© Crown copyright. All rights reserved.
2026 Licence number 100023063

Key:

- Indicative CPO Boundary
- Indicative Working Compounds

Business Unit:			Status:		
Land Referencing			Draft		
Approved By	**Date Approved**	**Checked By**	**Date Checked**	**Drawn By**	**Date Drawn**
CLJ	05/11/2026	BMC	03/11/2026	HDA	03/11/2026

Title:

Northern Western Gateway Working Areas and Compounds (Sheet 2 of 2)

Date of Issue:	Project Code:	Scale:
5 November 2026	DMON401-0242	1:1,250 @A1

Drawing Reference:	Version:
DMON401-0242/000280	1.0