


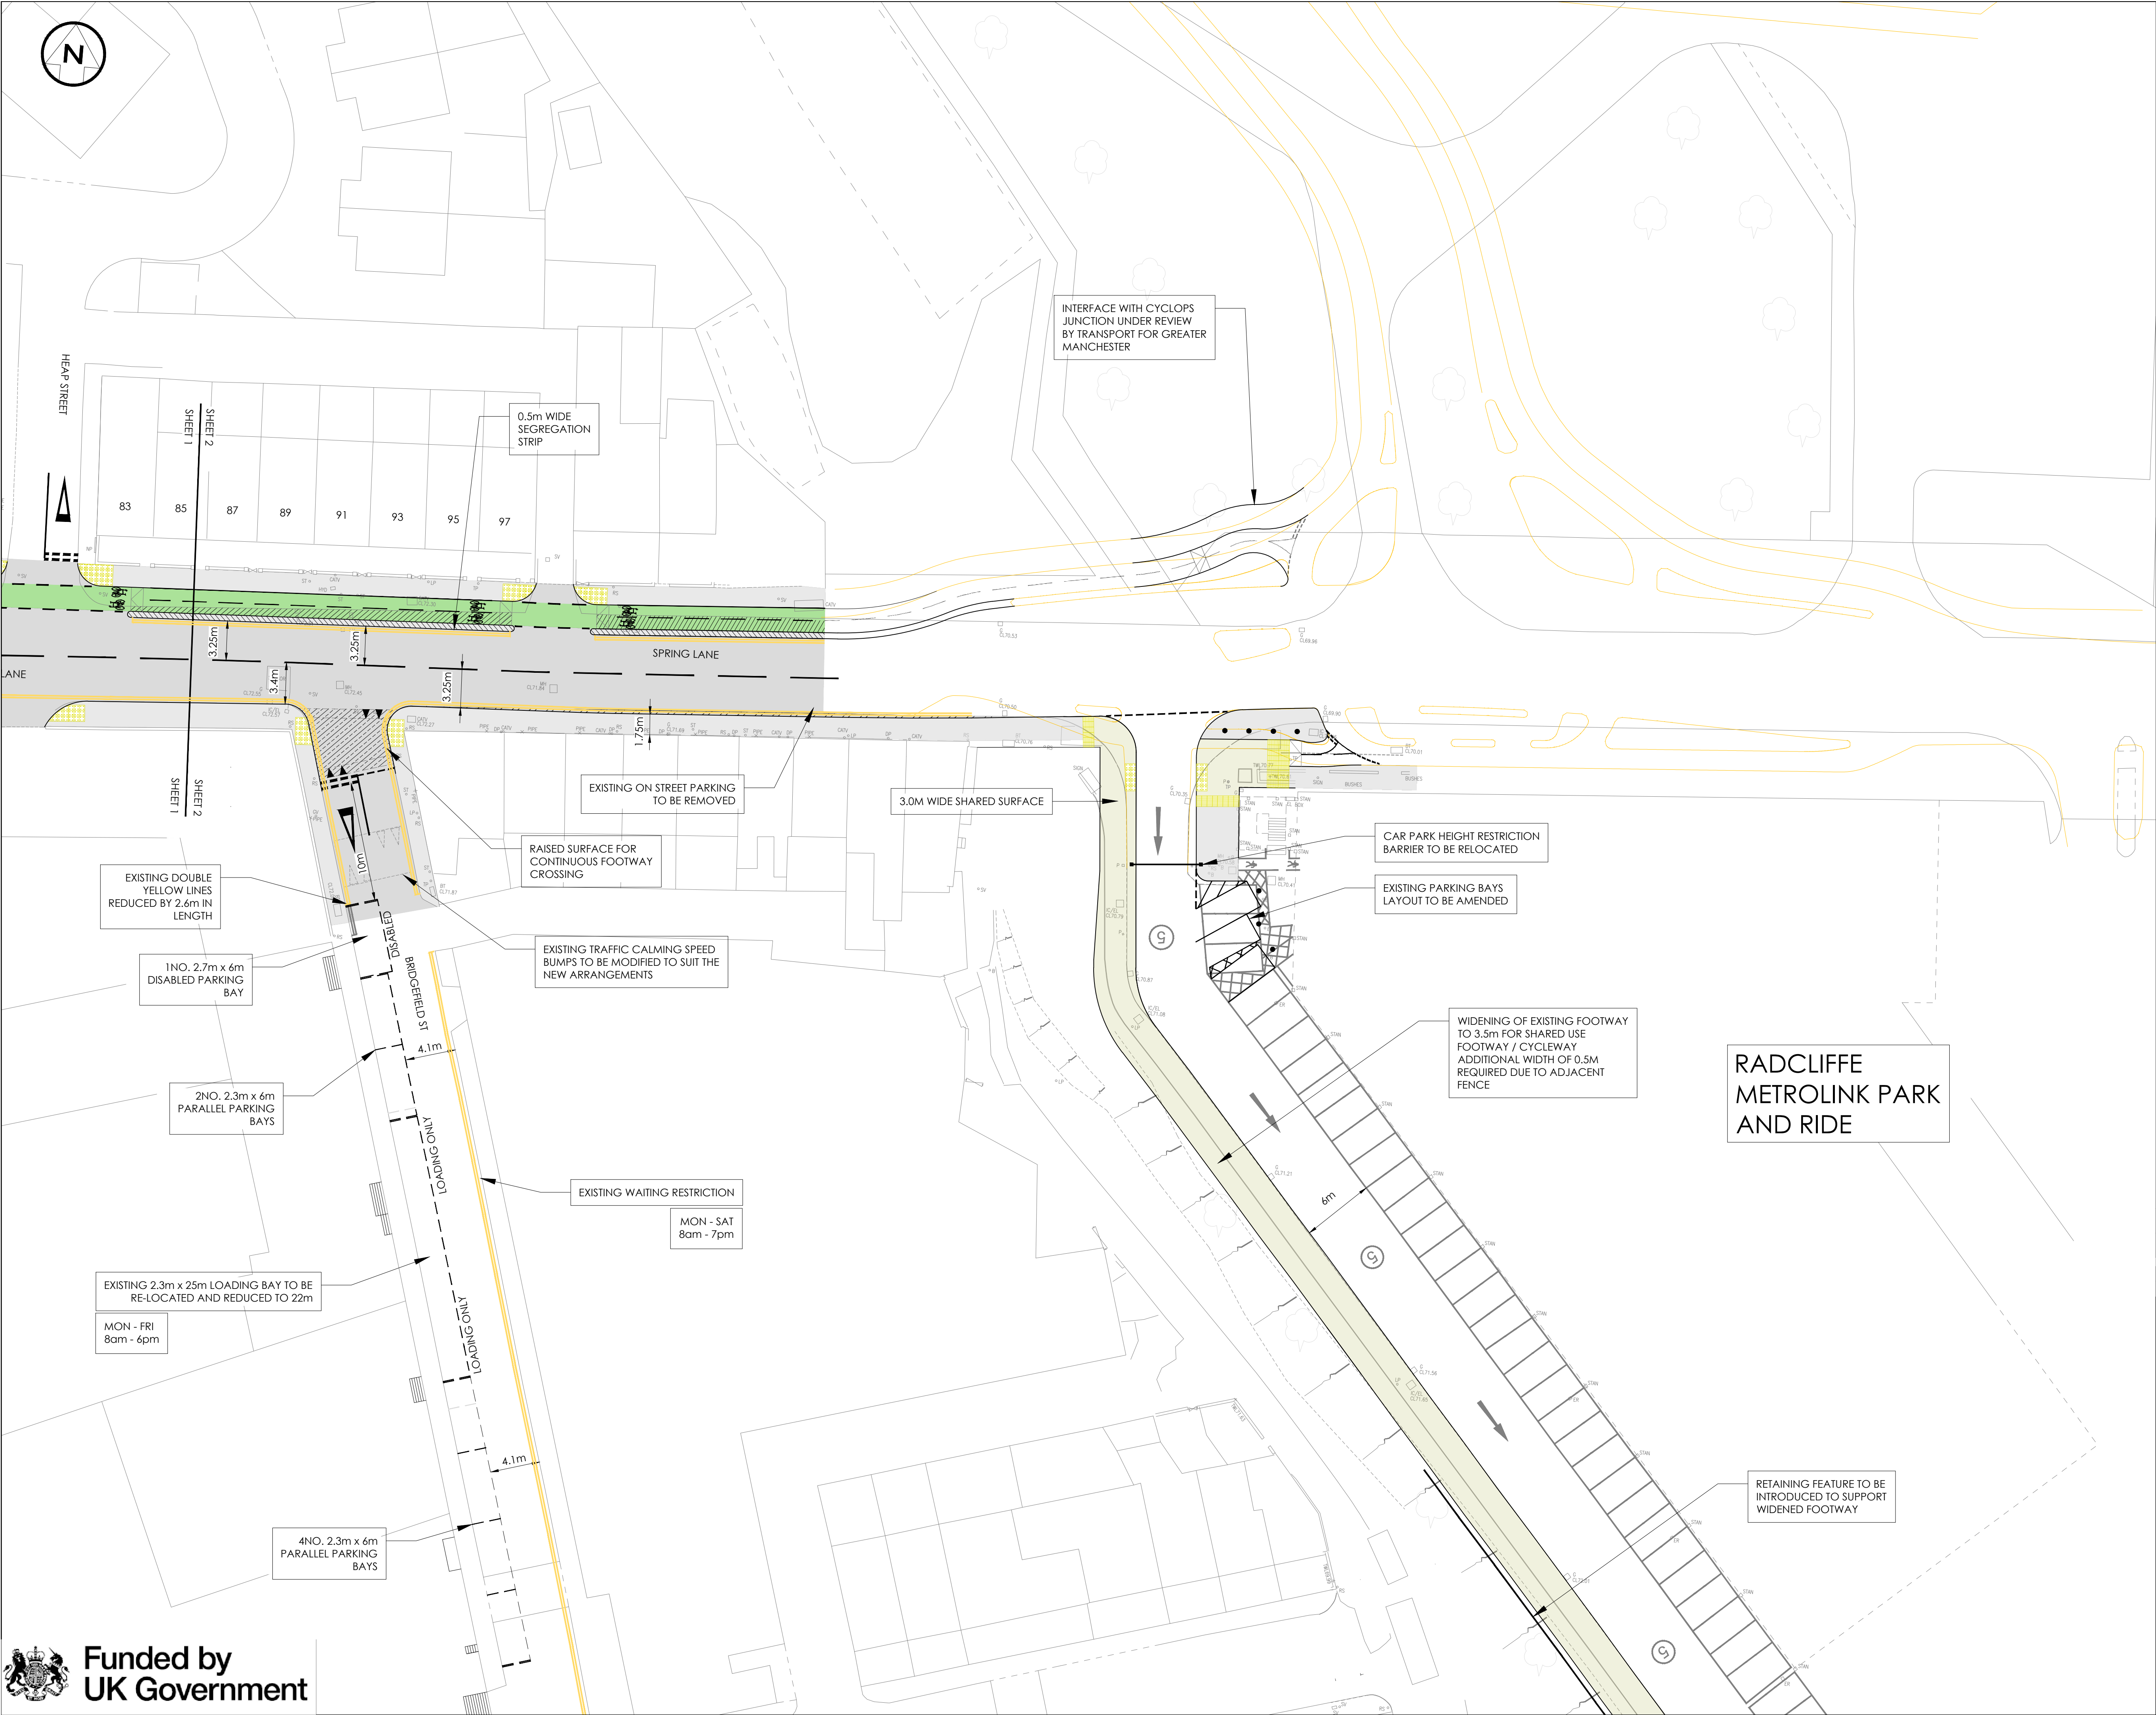

NOTES – GENERAL:

1 ALL DIMENSIONS ARE STATED IN MILLIMETRES UNLESS NOTED OTHERWISE.
2 ALL LEVELS ARE STATED IN METRES
3 ALL DIMENSIONS, LEVELS AND CO-ORDINATES ARE BASED UPON TOPOGRAPHICAL SURVEY DRAWING (NO. 63206-MH) BY MALCOLM HUGHES DATED 07/25.
4 DO NOT SCALE. PLEASE REFER ANY QUERIES TO THE PROJECT MANAGER / SUPERVISOR.

KEY – GENERAL ARRANGEMENT :

- SERIES 700: PAVEMENT**
- CARRIAGEWAY CONSTRUCTION - PROPOSED
 - CARRIAGEWAY RESURFACING - PROPOSED
 - CARRIAGEWAY RAISED SURFACE - PROPOSED

- SERIES 1100: KERBS, FOOTWAYS AND PAVED AREAS**
- P.C.C KERBING - PROPOSED
 - P.C.C EDGING - PROPOSED
 - PROPOSED CYCLOPS JUNCTION ARRANGEMENT (CURRENTLY UNDER CONSTRUCTION)
 - P.C.C TACTILE PAVING - PROPOSED (BUFF COLOURED)
 - P.C.C. HAZARD PAVING - PROPOSED (BUFF COLOURED)
 - BITMAC FOOTWAY RESURFACING
 - EXISTING BITMAC FOOTWAY CONSTRUCTION - TO BE RE-FURBISHED (CYCLE LANE USAGE)
 - NEW FOOTWAY CONSTRUCTION - BITMAC
 - BITMAC FOOTWAY RESURFACING - PROPOSED (SHARED SURFACE USE)
 - NEW FOOTWAY CONSTRUCTION - BITMAC (CYCLE LANE USAGE)
 - CYCLE TRACK RAMP

- SERIES 1200: TRAFFIC SIGNS AND ROAD MARKINGS**
- ROAD MARKINGS - EXISTING
 - ROAD MARKINGS - PROPOSED

- SERIES 1700: STRUCTURAL CONCRETE**
- PROPOSED RETAINING FEATURE (FORM AND EXTENTS TO BE CONFIRMED)

A04	CP	AMR	ML	23.03.26	PARKING ARRANGEMENTS ADJACENT TO METROLINK CAR PARK REMOVED
A03	AMR	AMR	ML	22.10.25	PARKING ARRANGEMENTS ADJACENT TO METROLINK CAR PARK AMENDED
A02	CP	AMR	ML	10.10.25	UPDATED FOLLOWING UTC COMMENTS (17.09.25)
REV	DRN	CHK	APP	DATE	DESCRIPTION

Wilde Consulting Civil & Structural Engineers


2nd Floor,
20 Chapel Street,
Liverpool,
L3 9AG
www.wildecivil.co.uk
Tel: 0151 705 9075

Client **Bury Council**

Project **RADCLIFFE TOWN CENTRE - PHASE 1
METROLINK STOP TO CIVIC HUB**

Title **SPRING LANE
GENERAL ARRANGEMENT
SHEET 2 OF 2**

Scale 1:250	Drawn CP	Date 16/10/25	Chkd AMR	Approved ML
Drawing No. 660-039-WCL-DR-RTC-PH1-SPL-0100_002				Revision A04
Status FOR APPROVAL				Sheet Size A1

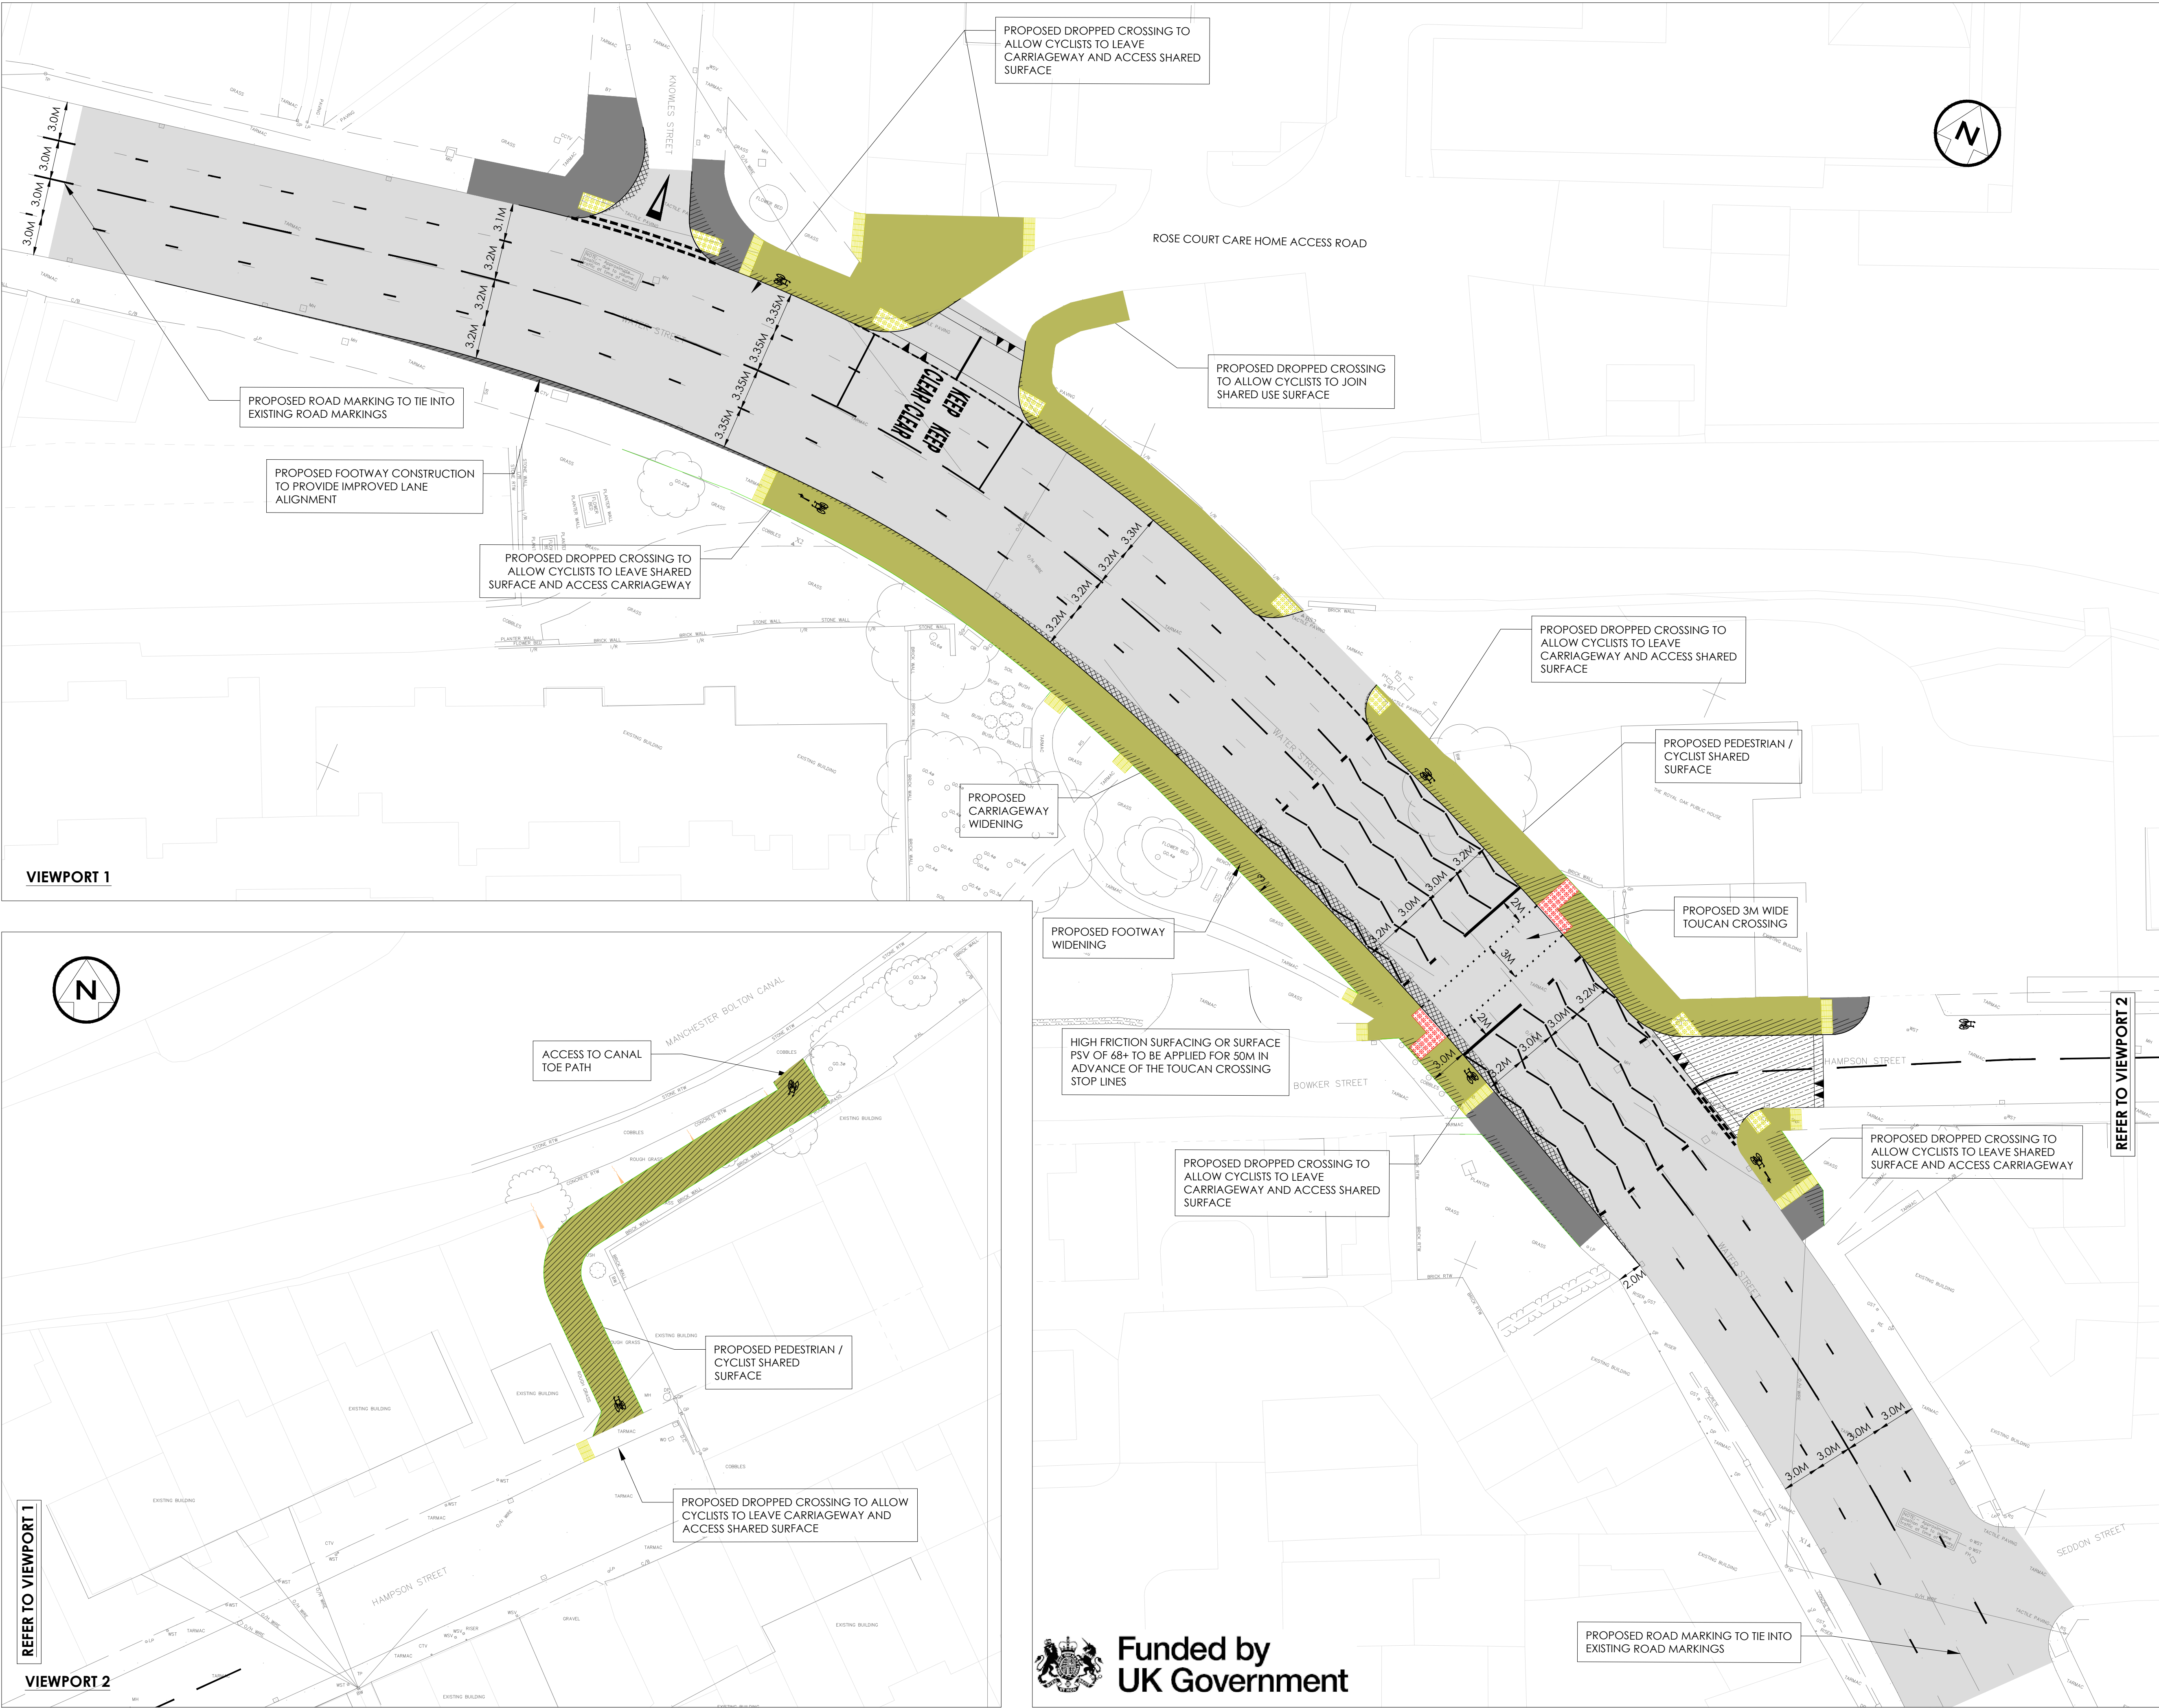

NOTES – GENERAL:

1 ALL DIMENSIONS ARE STATED IN MILLIMETRES UNLESS NOTED OTHERWISE.
2 ALL LEVELS ARE STATED IN METRES
3 ALL DIMENSIONS, LEVELS AND CO-ORDINATES ARE BASED UPON TOPOGRAPHICAL SURVEY DRAWING (NO. S26073-T) BY SEP DATED 29/04/25.
4 DO NOT SCALE. PLEASE REFER ANY QUERIES TO THE PROJECT MANAGER / SUPERVISOR.

- KEY – GENERAL ARRANGEMENT :**
- SERIES 700: PAVEMENT**
- CARRIAGEWAY WIDENING - NEW CARRIAGEWAY CONSTRUCTION
 - CARRIAGEWAY RESURFACING
 - PROPOSED RAISED TABLE - HEIGHT 75MM
- SERIES 1100: KERBS, FOOTWAYS AND PAVED AREAS**
- P.C.C KERBING - PROPOSED
 - P.C.C EDGING - PROPOSED
 - P.C.C TACTILE PAVING - PROPOSED (BUFF COLOURED)
 - P.C.C TACTILE PAVING - PROPOSED (RED COLOURED)
 - P.C.C. HAZARD PAVING - PROPOSED (BUFF COLOURED)
 - FOOTWAY RESURFACING - PROPOSED
 - FOOTWAY CONSTRUCTION - PROPOSED
 - FOOTWAY RESURFACING - PROPOSED (SHARED SURFACE USE)
 - FOOTWAY CONSTRUCTION - PROPOSED (SHARED SURFACE USE)
- SERIES 1200: TRAFFIC SIGNS AND ROAD MARKINGS**
- ROAD MARKINGS - EXISTING
 - ROAD MARKINGS - PROPOSED

P04	AMR	ML	ML	26.06.25	REDUCTION IN FOOTWAY WIDTH OUTSIDE NO. 25 WATER STREET REMOVED
P03	JK	ML	ML	24.06.25	BUILD OUTS REDUCED AND LANE WIDTHS INCREASED
P02	AMR	ML	ML	17.06.25	SHARED SURFACE EXTENDED
REV	DRN	CHK	APP	DATE	DESCRIPTION

Wilde Consulting Civil & Structural Engineers
2nd Floor, 20 Chapel Street, Liverpool, L3 9AG
www.wildcivil.co.uk
Tel: 0151-705-9075

Client **Bury Council**

Project **RADCLIFFE TOWN CENTRE - PHASE 1
METROLINK STOP TO CIVIC HUB**

Title **WATER STREET TOUCAN CROSSING
GENERAL ARRANGEMENT
OPTION 2 - 3.2M NEARSIDE LANES**

Scale 1:250	Drawn AMR	Date 22.05.25	Chkd ML	Approved ML
Drawing No. 660-039-WCL-DR-RTC-PH1-WS-0100-002				Revision P04
Status PRELIMINARY				Sheet Size A1

