


IT IS ASSUMED THAT ALL WORKS ON THIS DRAWING WILL BE CARRIED OUT BY A COMPETENT CONTRACTOR WORKING, WHERE APPROPRIATE, TO AN APPROPRIATE METHOD STATEMENT.

THIS DRAWING IS TO BE USED ONLY FOR THE PURPOSE OF ISSUE THAT IT WAS ISSUED FOR AND IS SUBJECT TO AMENDMENT.

FOR SCHEME WIDE RISKS REFER TO DRM WORKBOOK & PCI FILE 60693246-ACM-AT4-ZZ-HS-TR-DOC001 AND DOC002.

KEY PLAN

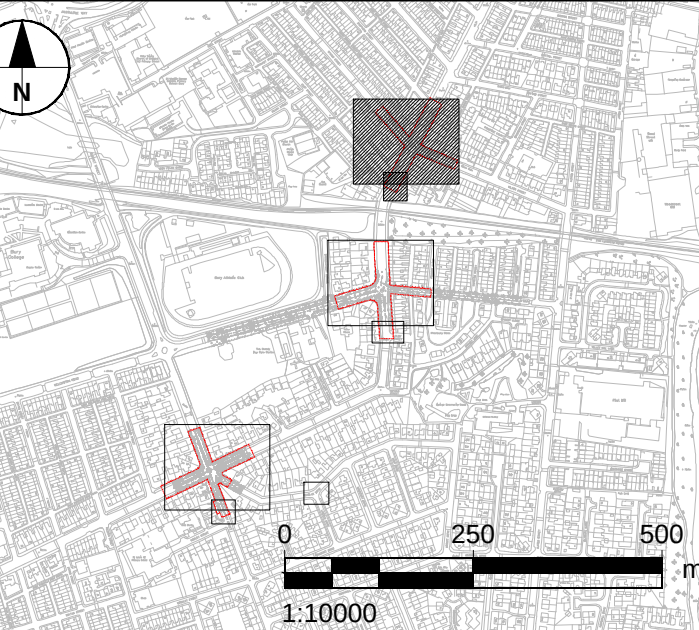

THIS DRAWING IS PRODUCED ON TOPOGRAPHICAL SURVEY RECEIVED FROM PM SURVEYS UK ON 16/11/2023. (FILENAME: PMS22275-M-Fishpool & Pinhole)

BUT DIMENSIONS AND LEVELS ARE IN METRES UNLESS OTHERWISE SPECIFIED.

DO NOT SCALE FROM THESE DRAWINGS, USE PRINTED DIMENSIONS ONLY.

ANY DISCREPANCIES BETWEEN ON SITE CONDITION AND DESIGN IS TO BE BROUGHT TO THE ATTENTION OF THE SITE ENGINEER.

FOR OVERVIEW DESIGNING REGISTER REFER TO 60693246-ACM-AT4-ZZ-SH-TR-D0C001.

FOR OVERVIEW PLAN REFER TO KEY PLAN LOCATED ON EACH DRAWING SHEET.

FOR SITE CLEARANCE DRAWINGS, REFER TO DRAWING SERIES 200, PAVEMENTS AND DRAINAGE 700, ROAD MARKINGS, AND TRAFFIC SIGNS 12000

FOR OVERVIEW DETAILS, REFER TO DRAWINGS 60693246-ACM-AT4-ZZ-SH-TR-D0C001

FOR SITE SCHEDULE, REFER TO DOCUMENT 60693246-ACM-AT4-ZZ-SH-TR-1220001.

SA AMENDMENTS	JL	MA	04/10/24	P02
TC COMMENTS	MF	SB	04/06/26	P03
CLIENT COMMENTS	MF	SB	16/07/26	P04
CLIENT COMMENTS	MF	SB	12/08/26	P05
REVISION DETAILS	By	Date	Suff	
	App			

urpose of issue

For Approval

ury Council
 own Hall
 howsley Street
 ury
 L9 0SW

Bury
COUNCIL

Subject Title

BURY MCF TRANCHES 5 & 6 FISHPOOL AND PIMHOLE

Drawing Title

ATF4
GENERAL ARRANGEMENT
SPRING STREET/
HEYWOOD STREET

Designed F	Drawn MF	Reviewed DM	Verified GD	Approved SB	Date 12/08/26
Internal Project No. 693246			Suitability S3		
Title @ A1 P00			Volume ATF4 CC		


THIS DOCUMENT HAS BEEN PREPARED PURSUANT TO AND SUBJECT TO THE TERMS OF AECOM'S APPOINTMENT BY ITS CLIENT. AECOM ACCEPTS NO LIABILITY FOR ANY USE OF THIS DOCUMENT OTHER THAN BY ITS ORIGINAL CLIENT OR FOLLOWING AECOM'S EXPRESS AGREEMENT TO SUCH USE, AND ONLY FOR THE PURPOSES FOR WHICH IT WAS PREPARED AND PROVIDED.

AECOM
100 Embankment
Cathedral Approach
Manchester, M3 7FB
Tel: +44 (0)161-601-1700
www.aecom.com

AECOM


Drawing Number					Rev
Object	I Originator		I Volume		P05
0693246	-ACM		-AT4 -		
Z -DR	-TR	-0100 001			
ication	I Type	I Role	I MCHW	I Number	

KEY:	
SCHEME EXTENTS	
EXISTING KERB	
PROPOSED DROPPED KERB AND TRANSITION KERB	
PROPOSED CHANNEL KERB	
PROPOSED HALF-BATTERED KERB	
PROPOSED EDGE KERB	
CARRIAGEWAY	
PEDESTRIAN FOOTWAY	
VERGE	
CONTROLLED CROSSING TACTILE PAVING	
UNCONTROLLED CROSSING TACTILE PAVING	
ROAD MARKINGS	
PROPOSED BOLLARD	
ILLUMINATED BOLLARD	

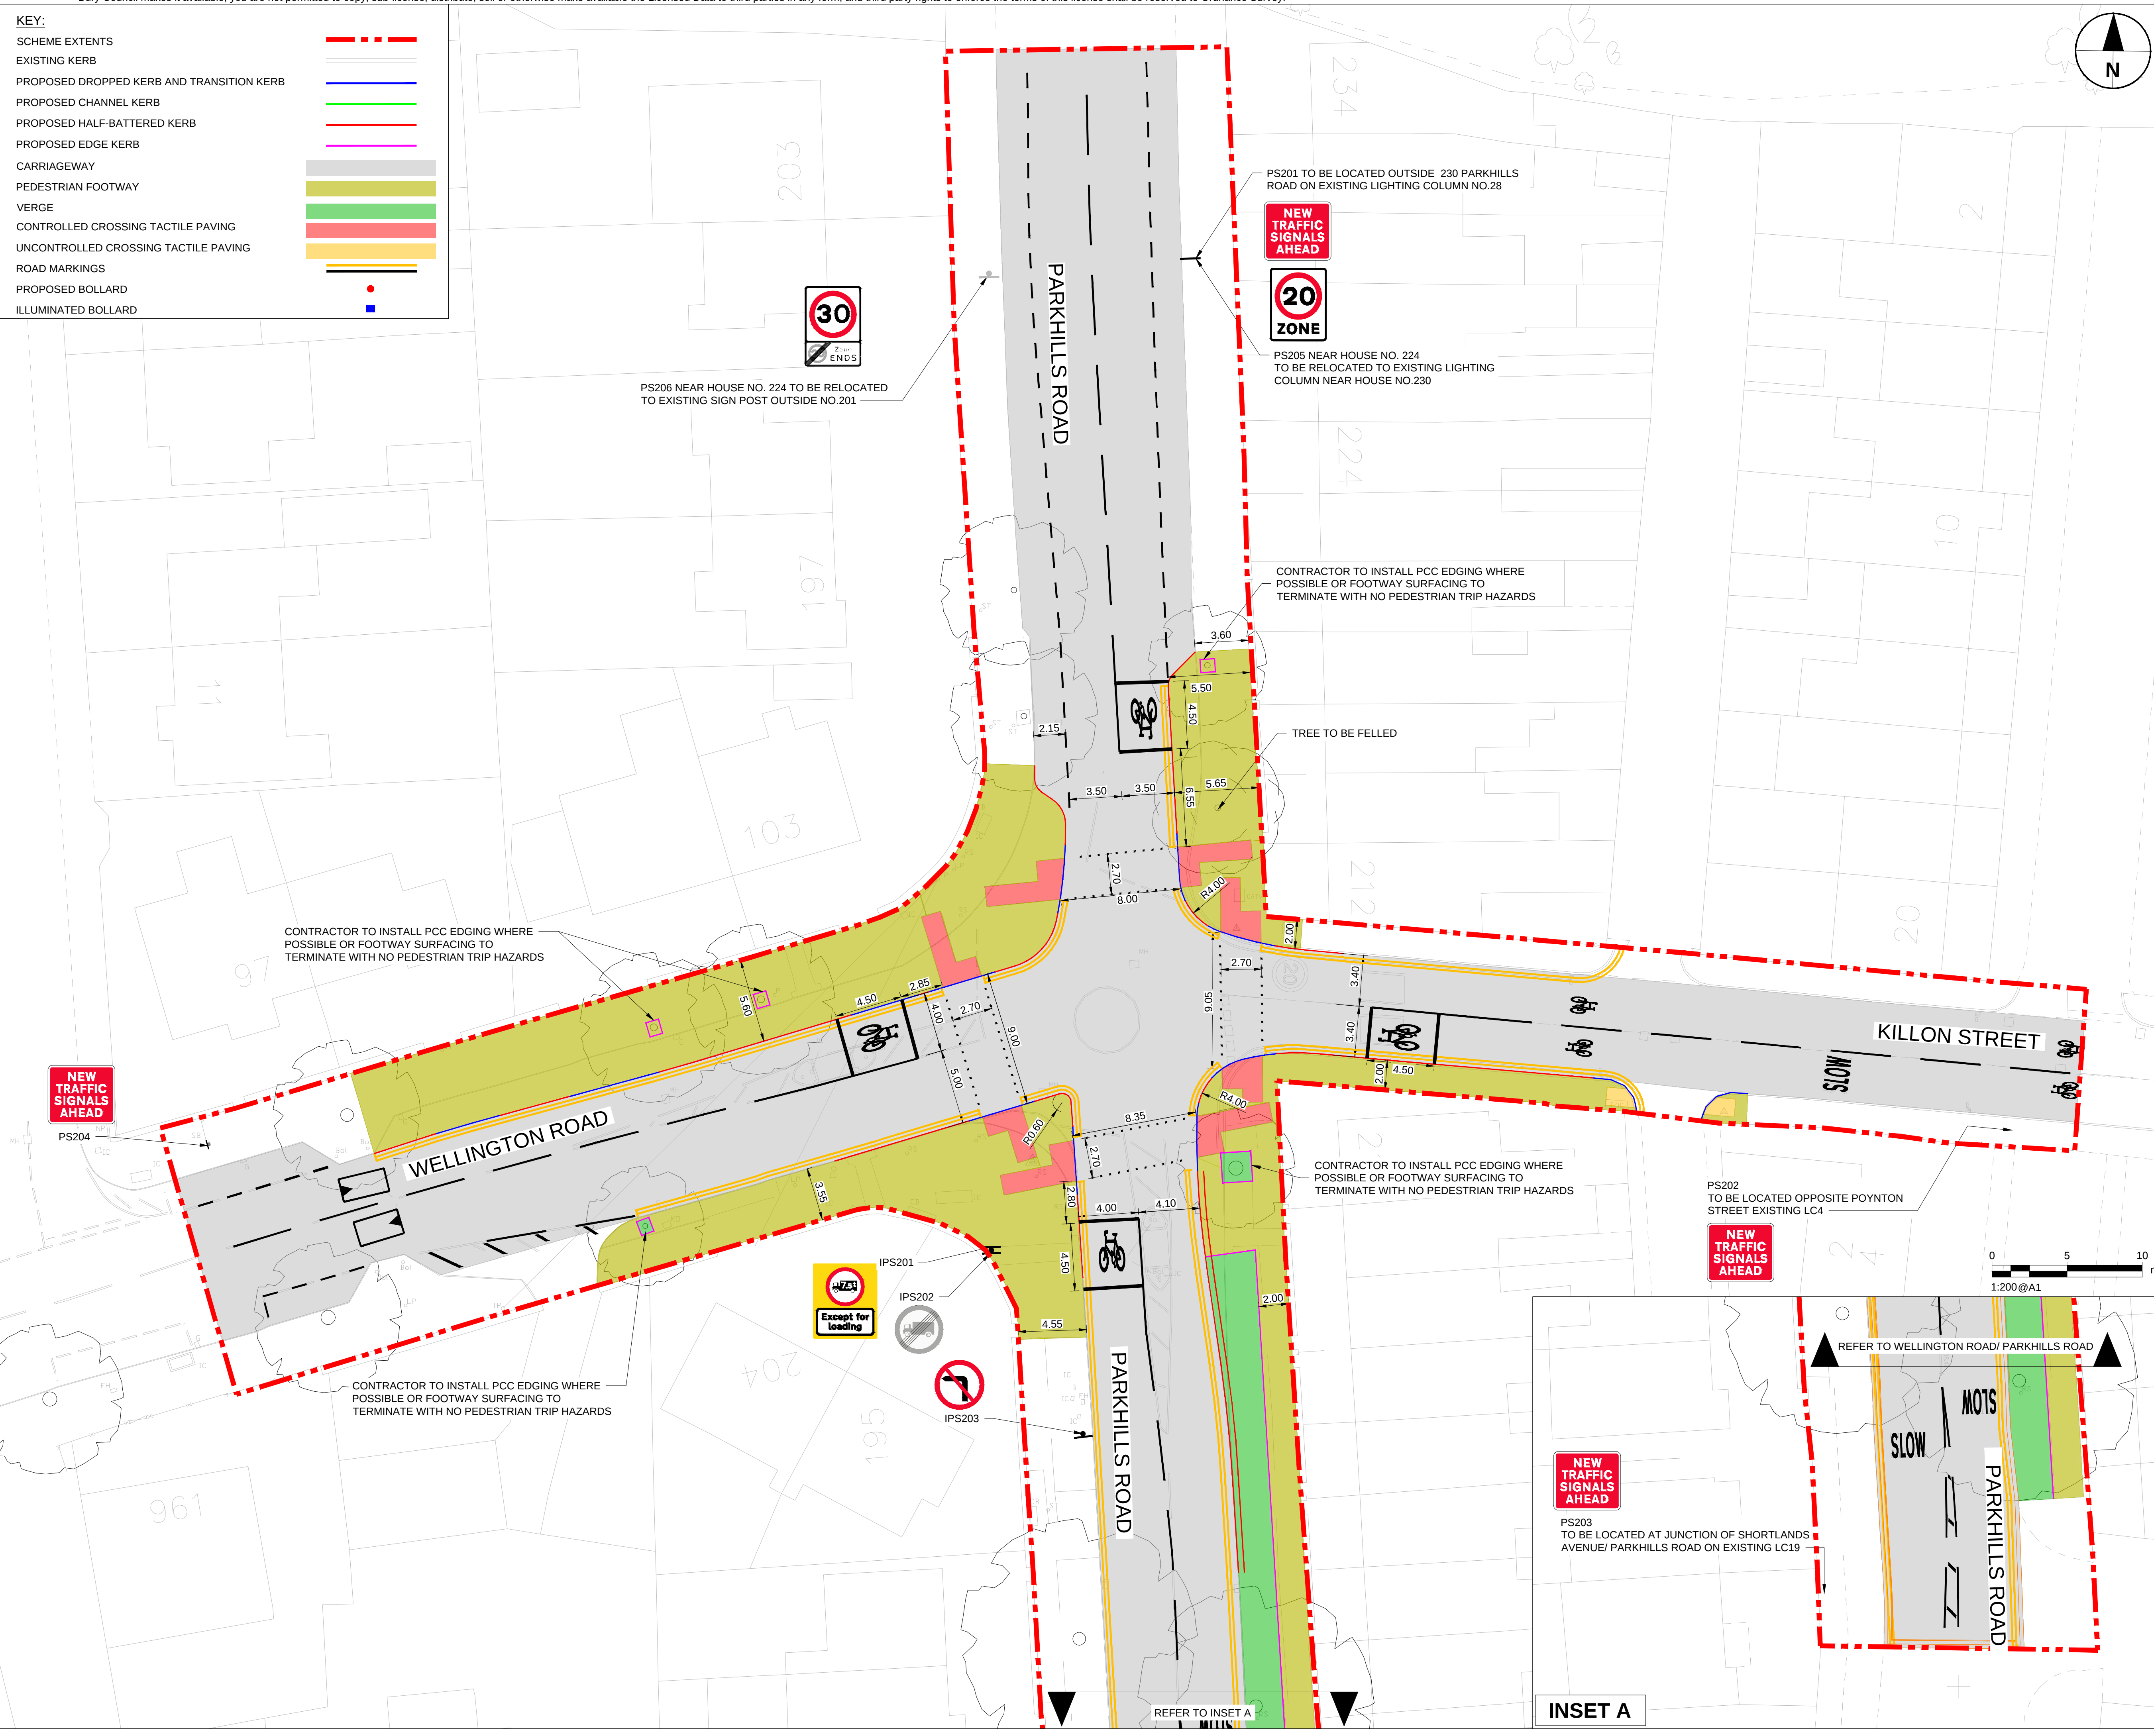

SAFETY, HEALTH AND ENVIRONMENTAL INFORMATION BOX			
IT IS ASSUMED THAT ALL WORKS ON THIS DRAWING WILL BE CARRIED OUT BY A COMPETENT CONTRACTOR WORKING, WHERE APPROPRIATE, TO AN APPROPRIATE METHOD STATEMENT.			
THIS DRAWING IS TO BE USED ONLY FOR THE PURPOSE OF ISSUE THAT IT WAS ISSUED FOR AND IS SUBJECT TO AMENDMENT.			
FOR SCHEME WIDE RISKS REFER TO DRM WORKBOOK & PCI FILE 60693246-ACM-AT4-ZZ-HS-TR-DOC001 AND DOC002.			

FOR SCHEME WIDE RISKS RELATING TO MAINTENANCE / OPERATION / DECOMMISSIONING AND DEMOLITION RISKS SEE PROJECT HEALTH AND SAFETY FILE.

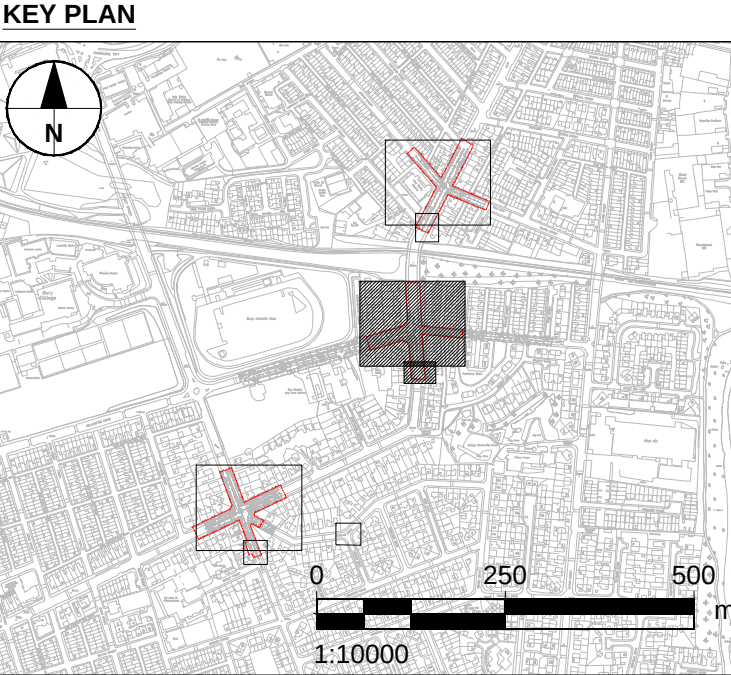

- NOTES:
1. THIS DRAWING IS PRODUCED ON TOPOGRAPHICAL SURVEY RECEIVED FROM PM SURVEYS UK ON 16/11/2023. (FILENAME: PMS22275-M-Fishpool & Pimhole Bury)
 2. DIMENSIONS AND LEVELS ARE IN METRES UNLESS OTHERWISE SPECIFIED.
 3. DO NOT SCALE FROM THESE DRAWINGS, USE PRINTED DIMENSIONS ONLY.
 4. ANY DISCREPANCIES BETWEEN ON SITE CONDITION AND DESIGN IS TO BE BROUGHT TO THE ATTENTION OF SITE ENGINEER.
 5. FOR THE DESIGN RISK REGISTER REFER TO 60693246-ACM-AT4-ZZ-HS-TR-DOC001.
 6. FOR OVERVIEW PLAN REFER TO KEY PLAN LOCATED ON EACH DRAWING SHEET.
 7. FOR SITE CLEARANCE DRAWINGS, REFER TO DRAWING SERIES 200, PAVEMENTS AND DRAINAGE 700, ROAD MARKINGS AND TRAFFIC SIGNS 1200
 8. FOR STANDARD DETAILS, REFER TO DRAWINGS 60693246-ACM-AT4-ZZ-DR-TR-9000001.
 9. FOR SIGN SCHEDULE, REFER TO DOCUMENT 60693246-ACM-AT4-ZZ-SH-TR-1220001

RSA AMENDMENTS	JL	MA	04/10/24	P02
UTC COMMENTS	MF	SB	04/06/26	P03
CLIENT COMMENTS	MF	SB	16/07/26	P04
CLIENT COMMENTS	MF	SB	12/08/26	P05
REVISION DETAILS		By	Date	Suffix
Purpose of issue		App		

For Approval

Client
Bury Council
Town Hall
Knowsley Street
Bury
BL9 0SW



Project Title
**BURY MCF TRANCHES 5 & 6
FISHPOOL AND PIMHOLE**

Drawing Title
**ATF4
GENERAL ARRANGEMENT
WELLINGTON ROAD/
PARKHILLS ROAD**

Designed MF	Drawn MF	Reviewed DM	Verified GD	Approved SB	Date 12/08/26
Internal Project No. 60693246			Suitability S3		
Scale @ A1 1:200			Volume ATF4 CC		


THIS DOCUMENT HAS BEEN PREPARED PURSUANT TO AND SUBJECT TO THE TERMS OF AECOM'S APPOINTMENT BY ITS CLIENT. AECOM ACCEPTS NO LIABILITY FOR ANY USE OF THIS DOCUMENT OTHER THAN BY ITS ORIGINAL CLIENT OR FOLLOWING AECOM'S EXPRESS AGREEMENT TO SUCH USE, AND ONLY FOR THE PURPOSES FOR WHICH IT WAS PREPARED AND PROVIDED.

AECOM
100 Embankment
Cathedral Approach
Manchester, M3 7FB
Tel: +44 (0)161-601-1700
www.aecom.com



Drawing Number 60693246	I Originator -ACM	I Volume -AT4 -	Rev P05
ZZ	-DR	-TR	-0100 002
Location	I Type	I Role	I MCHW I Number


KEY:	
SCHEME EXTENTS	
EXISTING KERB	
PROPOSED DROPPED KERB AND TRANSITION KERB	
PROPOSED CHANNEL KERB	
PROPOSED HALF-BATTERED KERB	
PROPOSED EDGE KERB	
CARRIAGEWAY	
PEDESTRIAN FOOTWAY	
VERGE	
CONTROLLED CROSSING TACTILE PAVING	
UNCONTROLLED CROSSING TACTILE PAVING	
ROAD MARKINGS	
PROPOSED BOLLARD	
ILLUMINATED BOLLARD	

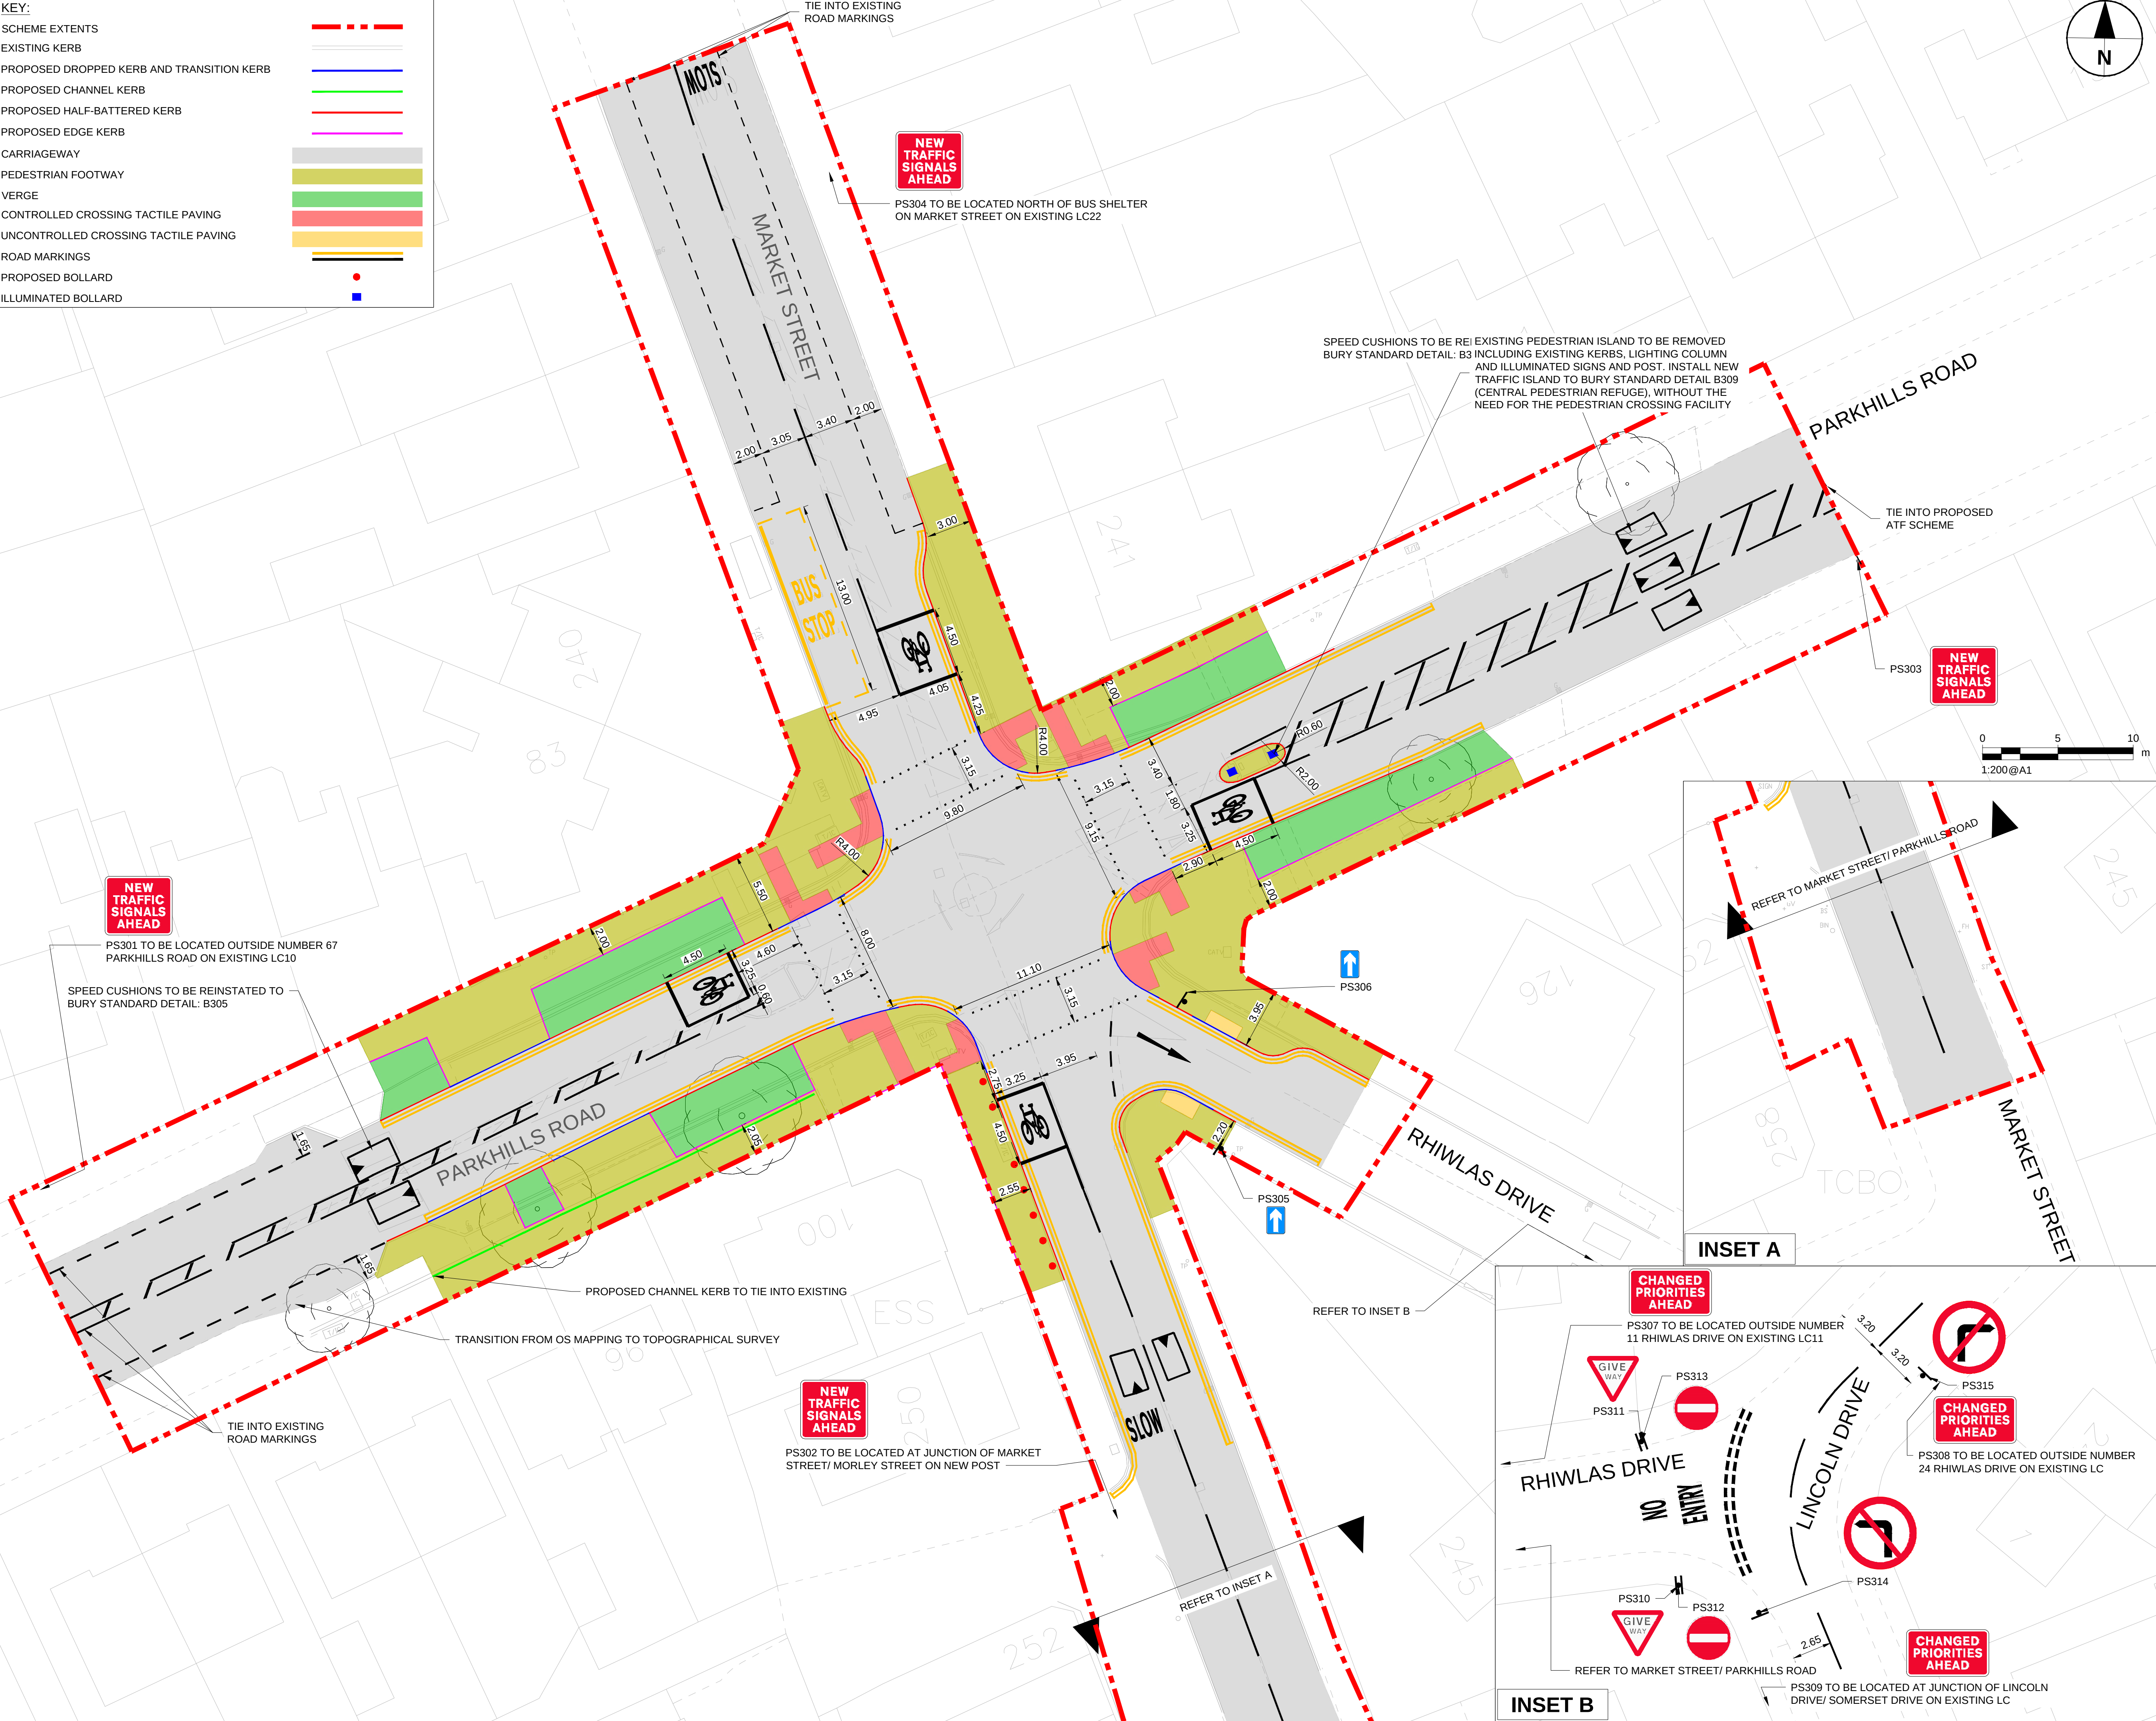

SAFETY, HEALTH AND ENVIRONMENTAL INFORMATION BOX			
IT IS ASSUMED THAT ALL WORKS ON THIS DRAWING WILL BE CARRIED OUT BY A COMPETENT CONTRACTOR WORKING, WHERE APPROPRIATE, TO AN APPROPRIATE METHOD STATEMENT.			
THIS DRAWING IS TO BE USED ONLY FOR THE PURPOSE OF ISSUE THAT IT WAS ISSUED FOR AND IS SUBJECT TO AMENDMENT.			
FOR SCHEME WIDE RISKS REFER TO DRM WORKBOOK & PCI FILE 60693246-ACM-AT4-ZZ-HS-TR-DOC001 AND DOC002.			

FOR SCHEME WIDE RISKS RELATING TO MAINTENANCE / OPERATION / DECOMMISSIONING AND DEMOLITION RISKS SEE PROJECT HEALTH AND SAFETY FILE.

KEY PLAN

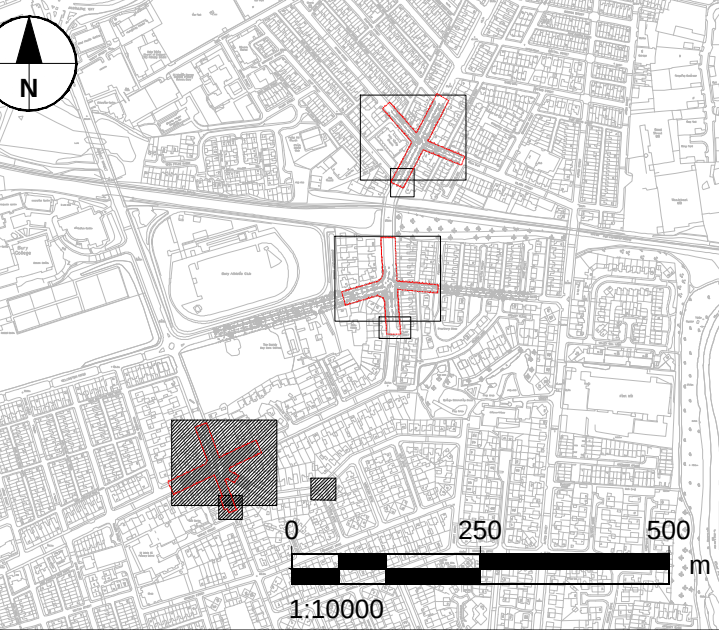

- NOTES:
1. THIS DRAWING IS PRODUCED ON TOPOGRAPHICAL SURVEY RECEIVED FROM PM SURVEYS UK ON 16/11/2023. (FILENAME: PMS22275-M-Fishpool & Pimhole Bury)
 2. DIMENSIONS AND LEVELS ARE IN METRES UNLESS OTHERWISE SPECIFIED.
 3. DO NOT SCALE FROM THESE DRAWINGS, USE PRINTED DIMENSIONS ONLY.
 4. ANY DISCREPANCIES BETWEEN ON SITE CONDITION AND DESIGN IS TO BE BROUGHT TO THE ATTENTION OF SITE ENGINEER.
 5. FOR THE DESIGN RISK REGISTER REFER TO 60693246-ACM-AT4-ZZ-HS-TR-DOC001.
 6. FOR OVERVIEW PLAN REFER TO KEY PLAN LOCATED ON EACH DRAWING SHEET.
 7. FOR SITE CLEARANCE DRAWINGS, REFER TO DRAWING SERIES 200, PAVEMENTS AND DRAINAGE 700, ROAD MARKINGS AND TRAFFIC SIGNS 1200
 8. FOR STANDARD DETAILS, REFER TO DRAWINGS 60693246-ACM-AT4-ZZ-DR-TR-9000001.
 9. FOR SIGN SCHEDULE, REFER TO DOCUMENT 60693246-ACM-AT4-ZZ-SH-TR-1220001

RSA AMENDMENTS	JL	MA	04/10/24	P02
UTC COMMENTS	MF	SB	04/06/26	P03
CLIENT COMMENTS	MF	SB	16/07/26	P04
CLIENT COMMENTS	MF	SB	12/08/26	P05
REVISION DETAILS	By	Date	App	Suffix

Purpose of issue

For Approval

Client
Bury Council
Town Hall
Knowsley Street
Bury
BL9 0SW

Bury
COUNCIL

Project Title

**BURY MCF TRANCHES 5 & 6
FISHPOOL AND PIMHOLE**

Drawing Title

**ATF4
GENERAL ARRANGEMENT
MARKET STREET/
PARKHILLS ROAD**

Designed MF	Drawn MF	Reviewed DM	Verified GD	Approved SB	Date 12/08/26
Internal Project No. 60693246			Suitability S3		
Scale @ A1 1:200			Volume ATF4 CC		

THIS DOCUMENT HAS BEEN PREPARED PURSUANT TO AND SUBJECT TO THE TERMS OF AECOM'S APPOINTMENT BY ITS CLIENT. AECOM ACCEPTS NO LIABILITY FOR ANY USE OF THIS DOCUMENT OTHER THAN BY ITS ORIGINAL CLIENT OR FOLLOWING AECOM'S EXPRESS AGREEMENT TO SUCH USE, AND ONLY FOR THE PURPOSES FOR WHICH IT WAS PREPARED AND PROVIDED.

AECOM
100 Embankment
Cathedral Approach
Manchester, M3 7FB
Tel: +44 (0)161-601-1700
www.aecom.com

AECOM

Drawing Number Project 60693246	I Originator -ACM	I Volume -AT4 -	Rev P05
Location ZZ	I Type -DR	I Role -TR	I MCHW -0100 003